


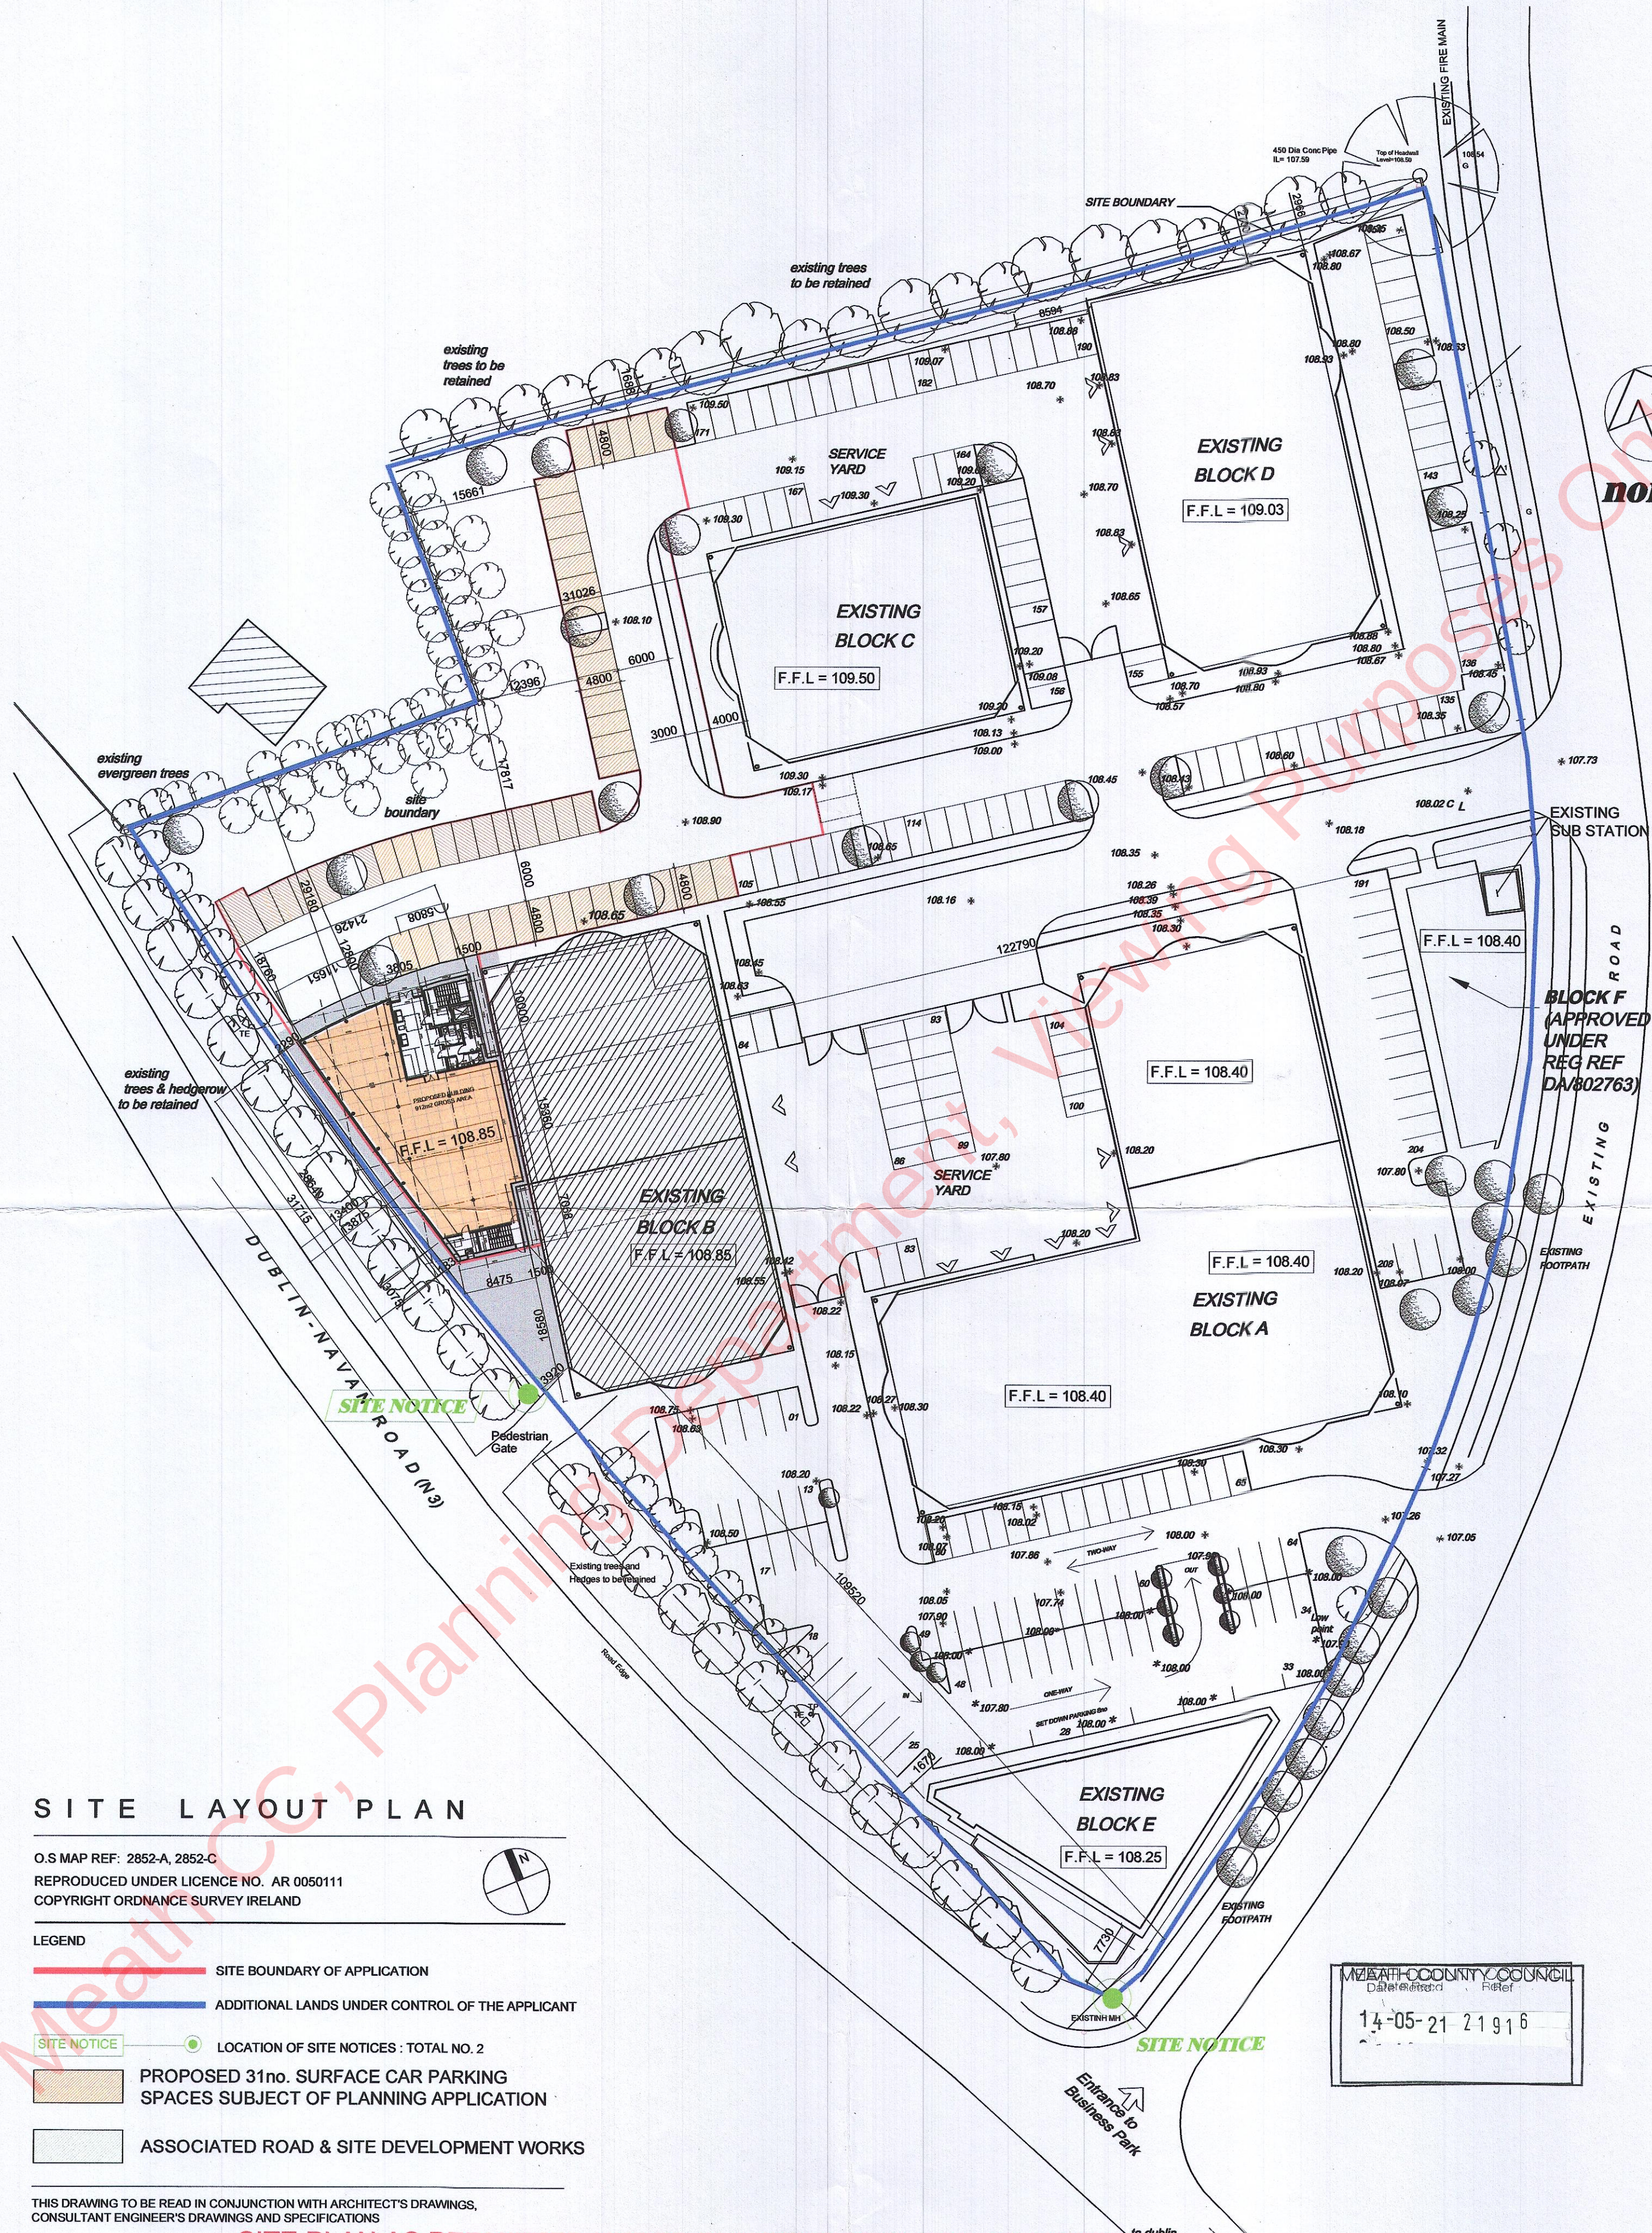

SITE LAYOUT PLAN

O.S MAP REF: 2852-A, 2852-C
REPRODUCED UNDER LICENCE NO. AR 0050111
COPYRIGHT ORDNANCE SURVEY IRELAND

- LEGEND
- SITE BOUNDARY OF APPLICATION
 - ADDITIONAL LANDS UNDER CONTROL OF THE APPLICANT
 - LOCATION OF SITE NOTICES: TOTAL NO. 2
 - PROPOSED 31no. SURFACE CAR PARKING SPACES SUBJECT OF PLANNING APPLICATION
 - ASSOCIATED ROAD & SITE DEVELOPMENT WORKS

THIS DRAWING TO BE READ IN CONJUNCTION WITH ARCHITECT'S DRAWINGS,
CONSULTANT ENGINEER'S DRAWINGS AND SPECIFICATIONS

SITE PLAN AS PERMITTED UNDER PLANNING REG. REF. RA14/0592

NOTES:

DO NOT SCALE FROM
DRAWINGS. WORK TO
FIGURED DIMENSIONS
ONLY. ARCHITECT TO
BE NOTIFIED OF ALL
DESCREPIENCIES.

REVISIONS		
DATE	DESCRIPTION	No.

MCORM

MCROSSAN O'ROURKE MANNING ARCHITECTS

PROJECT TITLE:	Dunshaughlin- BLOCK G - Office	DATE:	JUL '14	DRAWN BY:	UOR
DRAWING TITLE:	PROPOSED SITE LAYOUT PLAN	SCALE:	1:500	REVISION:	
JOB NO:	8123.6	DRAWING N:	PL-02		