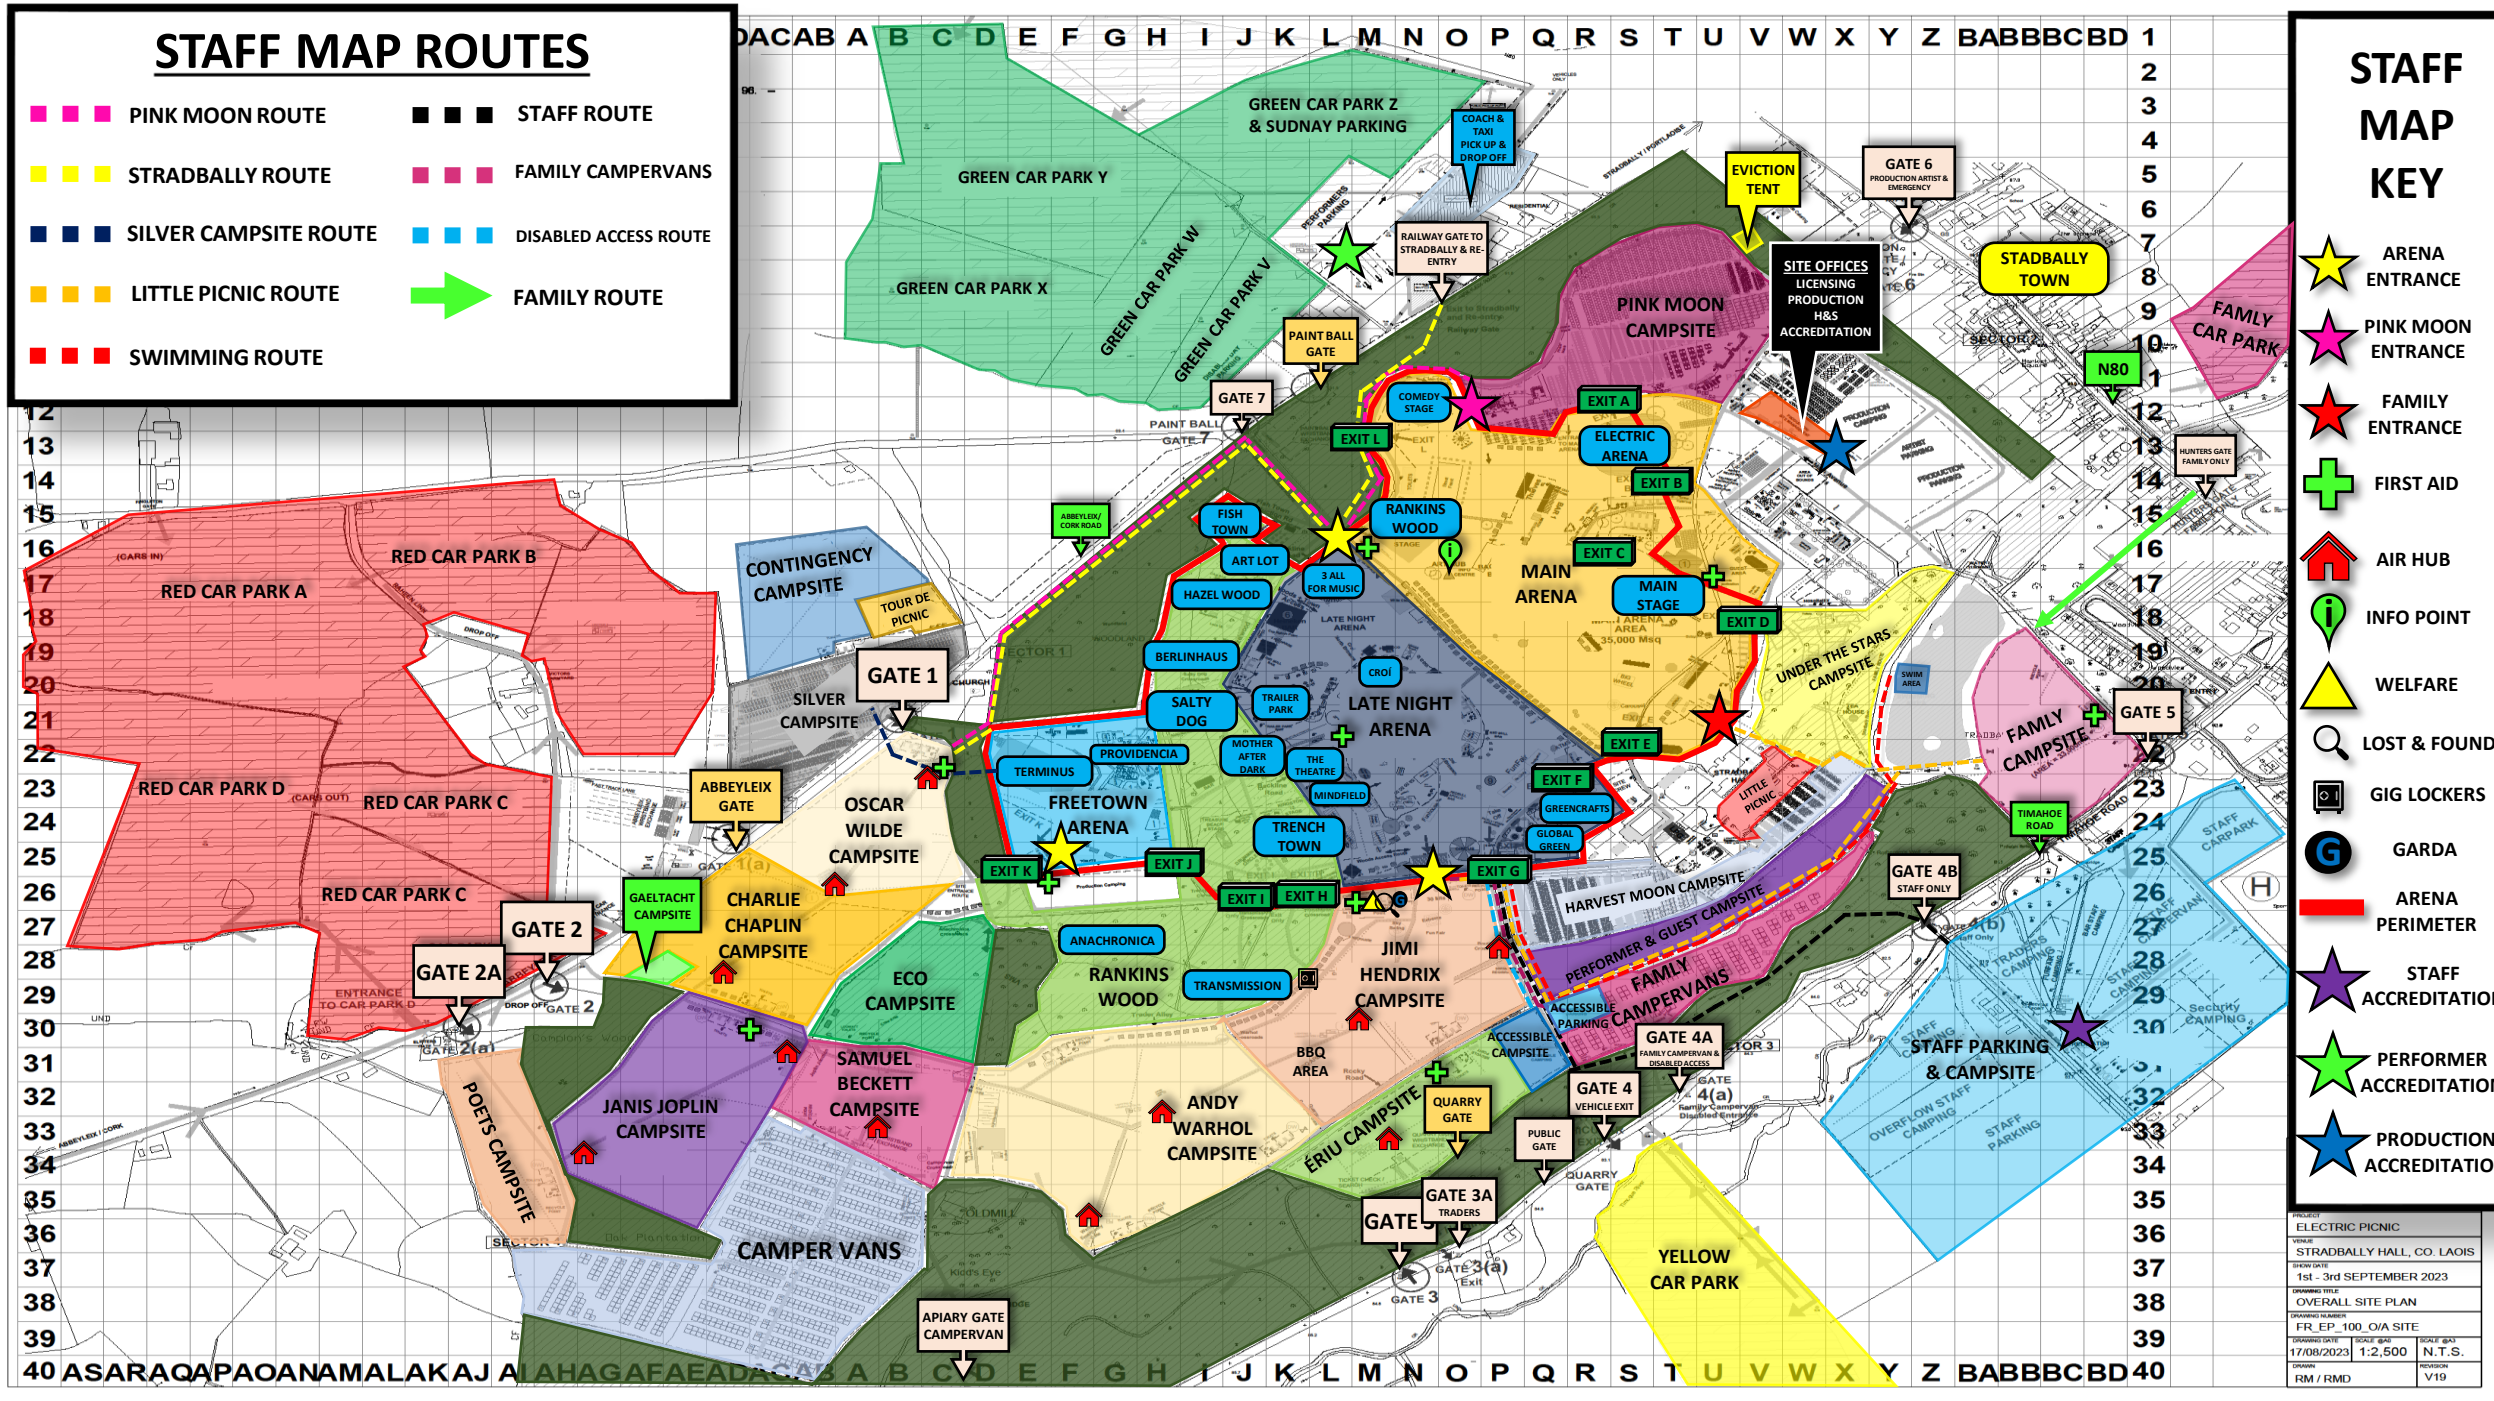
STAFF MAP ROUTES
PINK MOON ROUTE
STRADBALLY ROUTE
SILVER CAMPSITE ROUTE
LITTLE PICNIC ROUTE
SWIMMING ROUTE
STAFF ROUTE
FAMILY CAMPERVANS
DISABLED ACCESS ROUTE
FAMILY ROUTE
STAFF MAP KEY
ARENA ENTRANCE
PINK MOON ENTRANCE
FAMILY ENTRANCE
FIRST AID
AIR HUB
INFO POINT
WELFARE
LOST & FOUND
GIG LOCKERS
GARDA
ARENA PERIMETER
STAFF ACCREDITATION
PERFORMER ACCREDITATION
PRODUCTION ACCREDITATION
GREEN CAR PARK Z & SUDNAY PARKING
GREEN CAR PARK Y
GREEN CAR PARK X
GREEN CAR PARK W
GREEN CAR PARK V
COACH & TAXI PICK UP & DROP OFF
EVICTION TENT
GATE 6
PRODUCTION ARTIST & EMERGENCY
SITE OFFICES
LICENSING
PRODUCTION
H&S
ACCREDITATION
STADBALLY TOWN
FAMLY CAR PARK
N80
HUNTERS GATE FAMILY ONLY
RAILWAY GATE TO STRADBALLY & RE-ENTRY
PAINT BALL GATE
GATE 7
PINK MOON CAMPSITE
COMEDY STAGE
EXIT A
ELECTRIC ARENA
EXIT B
EXIT C
MAIN ARENA
MAIN STAGE
EXIT D
UNDER THE STARS CAMPSITE
FAMLY CAMPSITE
GATE 5
TIMAHOE ROAD
GATE 4B
STAFF ONLY
STAFF CARPARK
STAFF PARKING & CAMPSITE
OVERFLOW STAFF CAMPING
STAFF PARKING
RED CAR PARK A
RED CAR PARK B
RED CAR PARK C
RED CAR PARK D
CONTINGENCY CAMPSITE
TOUR DE PICNIC
SILVER CAMPSITE
GATE 1
ABBEYLEIX/ CORK ROAD
FISH TOWN
ART LOT
HAZEL WOOD
3 ALL FOR MUSIC
RANKINS WOOD
BERLINHAUS
CROÍ
SALTY DOG
TRAILER PARK
LATE NIGHT ARENA
TERMINUS
PROVIDENCIA
MOTHER AFTER DARK
THE THEATRE
MINDFIELD
FREETOWN ARENA
TRENCH TOWN
EXIT E
EXIT F
GREENCRAFTS
GLOBAL GREEN
LITTLE PICNIC
EXIT K
EXIT J
EXIT I
EXIT H
EXIT G
ABBEYLEIX GATE
OSCAR WILDE CAMPSITE
GAELTACHT CAMPSITE
CHARLIE CHAPLIN CAMPSITE
GATE 2
GATE 2A
ENTRANCE TO CAR PARK D
ANACHRONICA
TRANSMISSION
RANKINS WOOD
ECO CAMPSITE
JIMI HENDRIX CAMPSITE
HARVEST MOON CAMPSITE
PERFORMER & GUEST CAMPSITE
FAMILY CAMPERVANS
ACCESSIBLE PARKING
ACCESSIBLE CAMPSITE
GATE 4A
FAMILY CAMPERVAN & DISABLED ACCESS
GATE 4
VEHICLE EXIT
BBQ AREA
SAMUEL BECKETT CAMPSITE
JANIS JOPLIN CAMPSITE
POETS CAMPSITE
ANDY WARHOL CAMPSITE
ÉRIU CAMPSITE
QUARRY GATE
PUBLIC GATE
GATE 3A
TRADERS
GATE 3
GATE 3(a)
CAMPER VANS
APIARY GATE CAMPERVAN
YELLOW CAR PARK
PROJECT ELECTRIC PICNIC
VENUE STRADBALLY HALL, CO. LAOIS
SHOW DATE 1st - 3rd SEPTEMBER 2023
DRAWING TITLE OVERALL SITE PLAN
DRAWING NUMBER FR_EP_100_O/A SITE
DRAWING DATE 17/08/2023
SCALE @A0 1:2,500
SCALE @A3 N.T.S.
DRAWN RM / RMD
REVISION V19