These drawings are for digital use only - Do not scale off the drawings - use dimensions given only

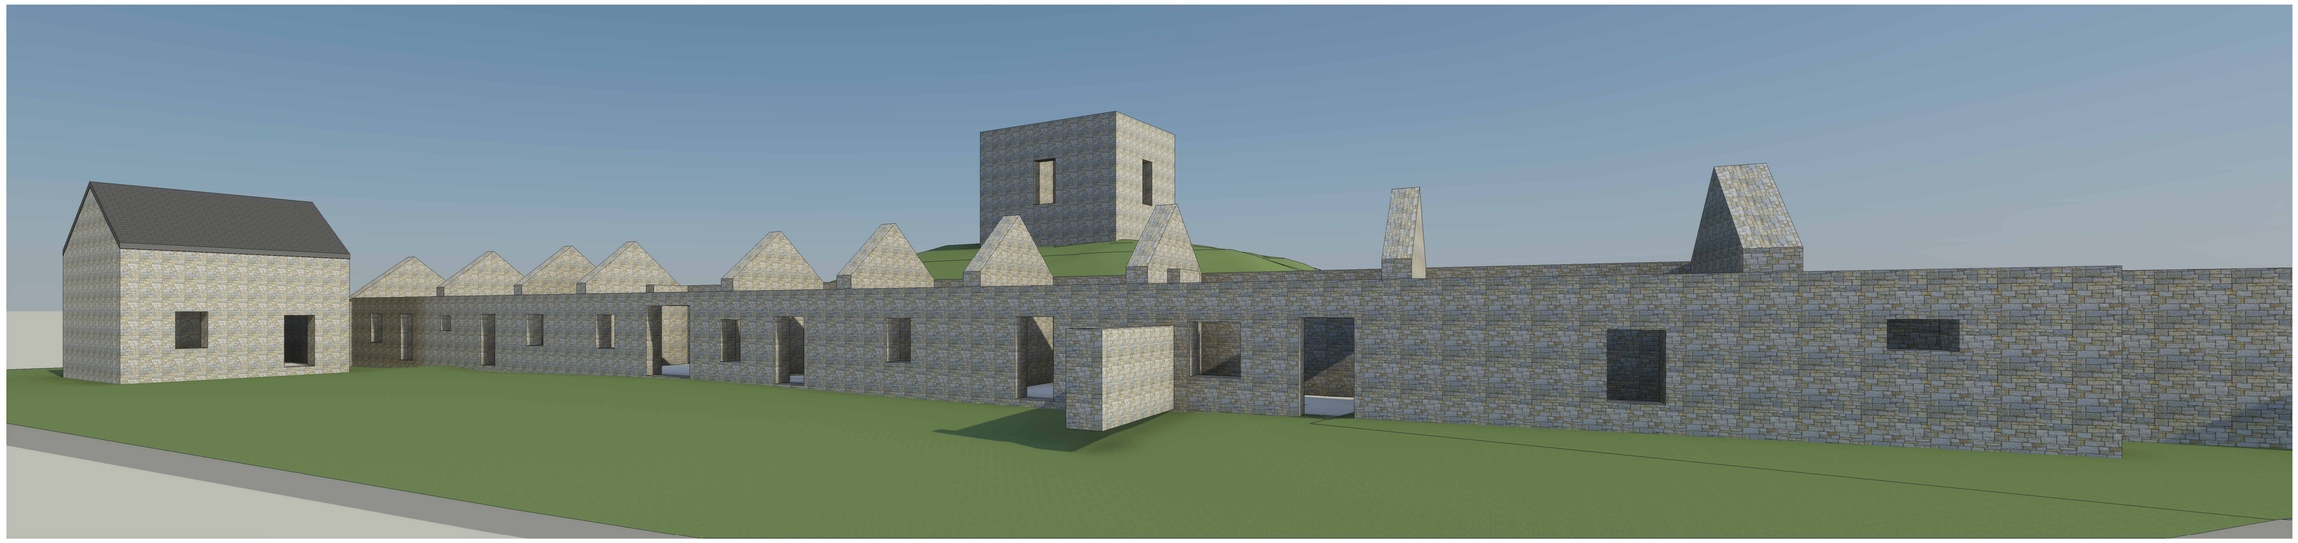

1 Moydrum Estate, Athlone, Co.Westmeath

Rev.	Revision Description & Date

ARROW SURVEYS

ARROW SURVEYS, AGNANAGH, BALLINAFAD, CO.SLIGO.
WWW.ARROWSURVEYS.IE
PH: 083 0996544
EMAIL: info@arrowsurveys.ie

Client: THE Walled Gardens AT MOYDRUM

Project:

Measured Building Survey @ Moydrum Estate, Athlone, Co.Westmeath

Scale:	Date:
	10-08-2024
Drawn by:	**Dwg ref:**
OF	24-GS-01

IMPORTANT NOTE:
THESE DRAWINGS ARE FOR PLANNING PURPOSES ONLY - CHECK ALL IMPORTANT DIMENSIONS AND HEIGHTS ON SITE WHEN PRODUCING TENDER/CONSTRUCTION DRAWINGS AND PRIOR TO CONSTRUCTION. SOME AVERAGING OF DIMENSIONS MAY BE NECESSARY TO PRODUCE DRAWINGS.

Copyright Arrow Surveys

These drawings are for digital use only - Do not scale off the drawings - use dimensions given only

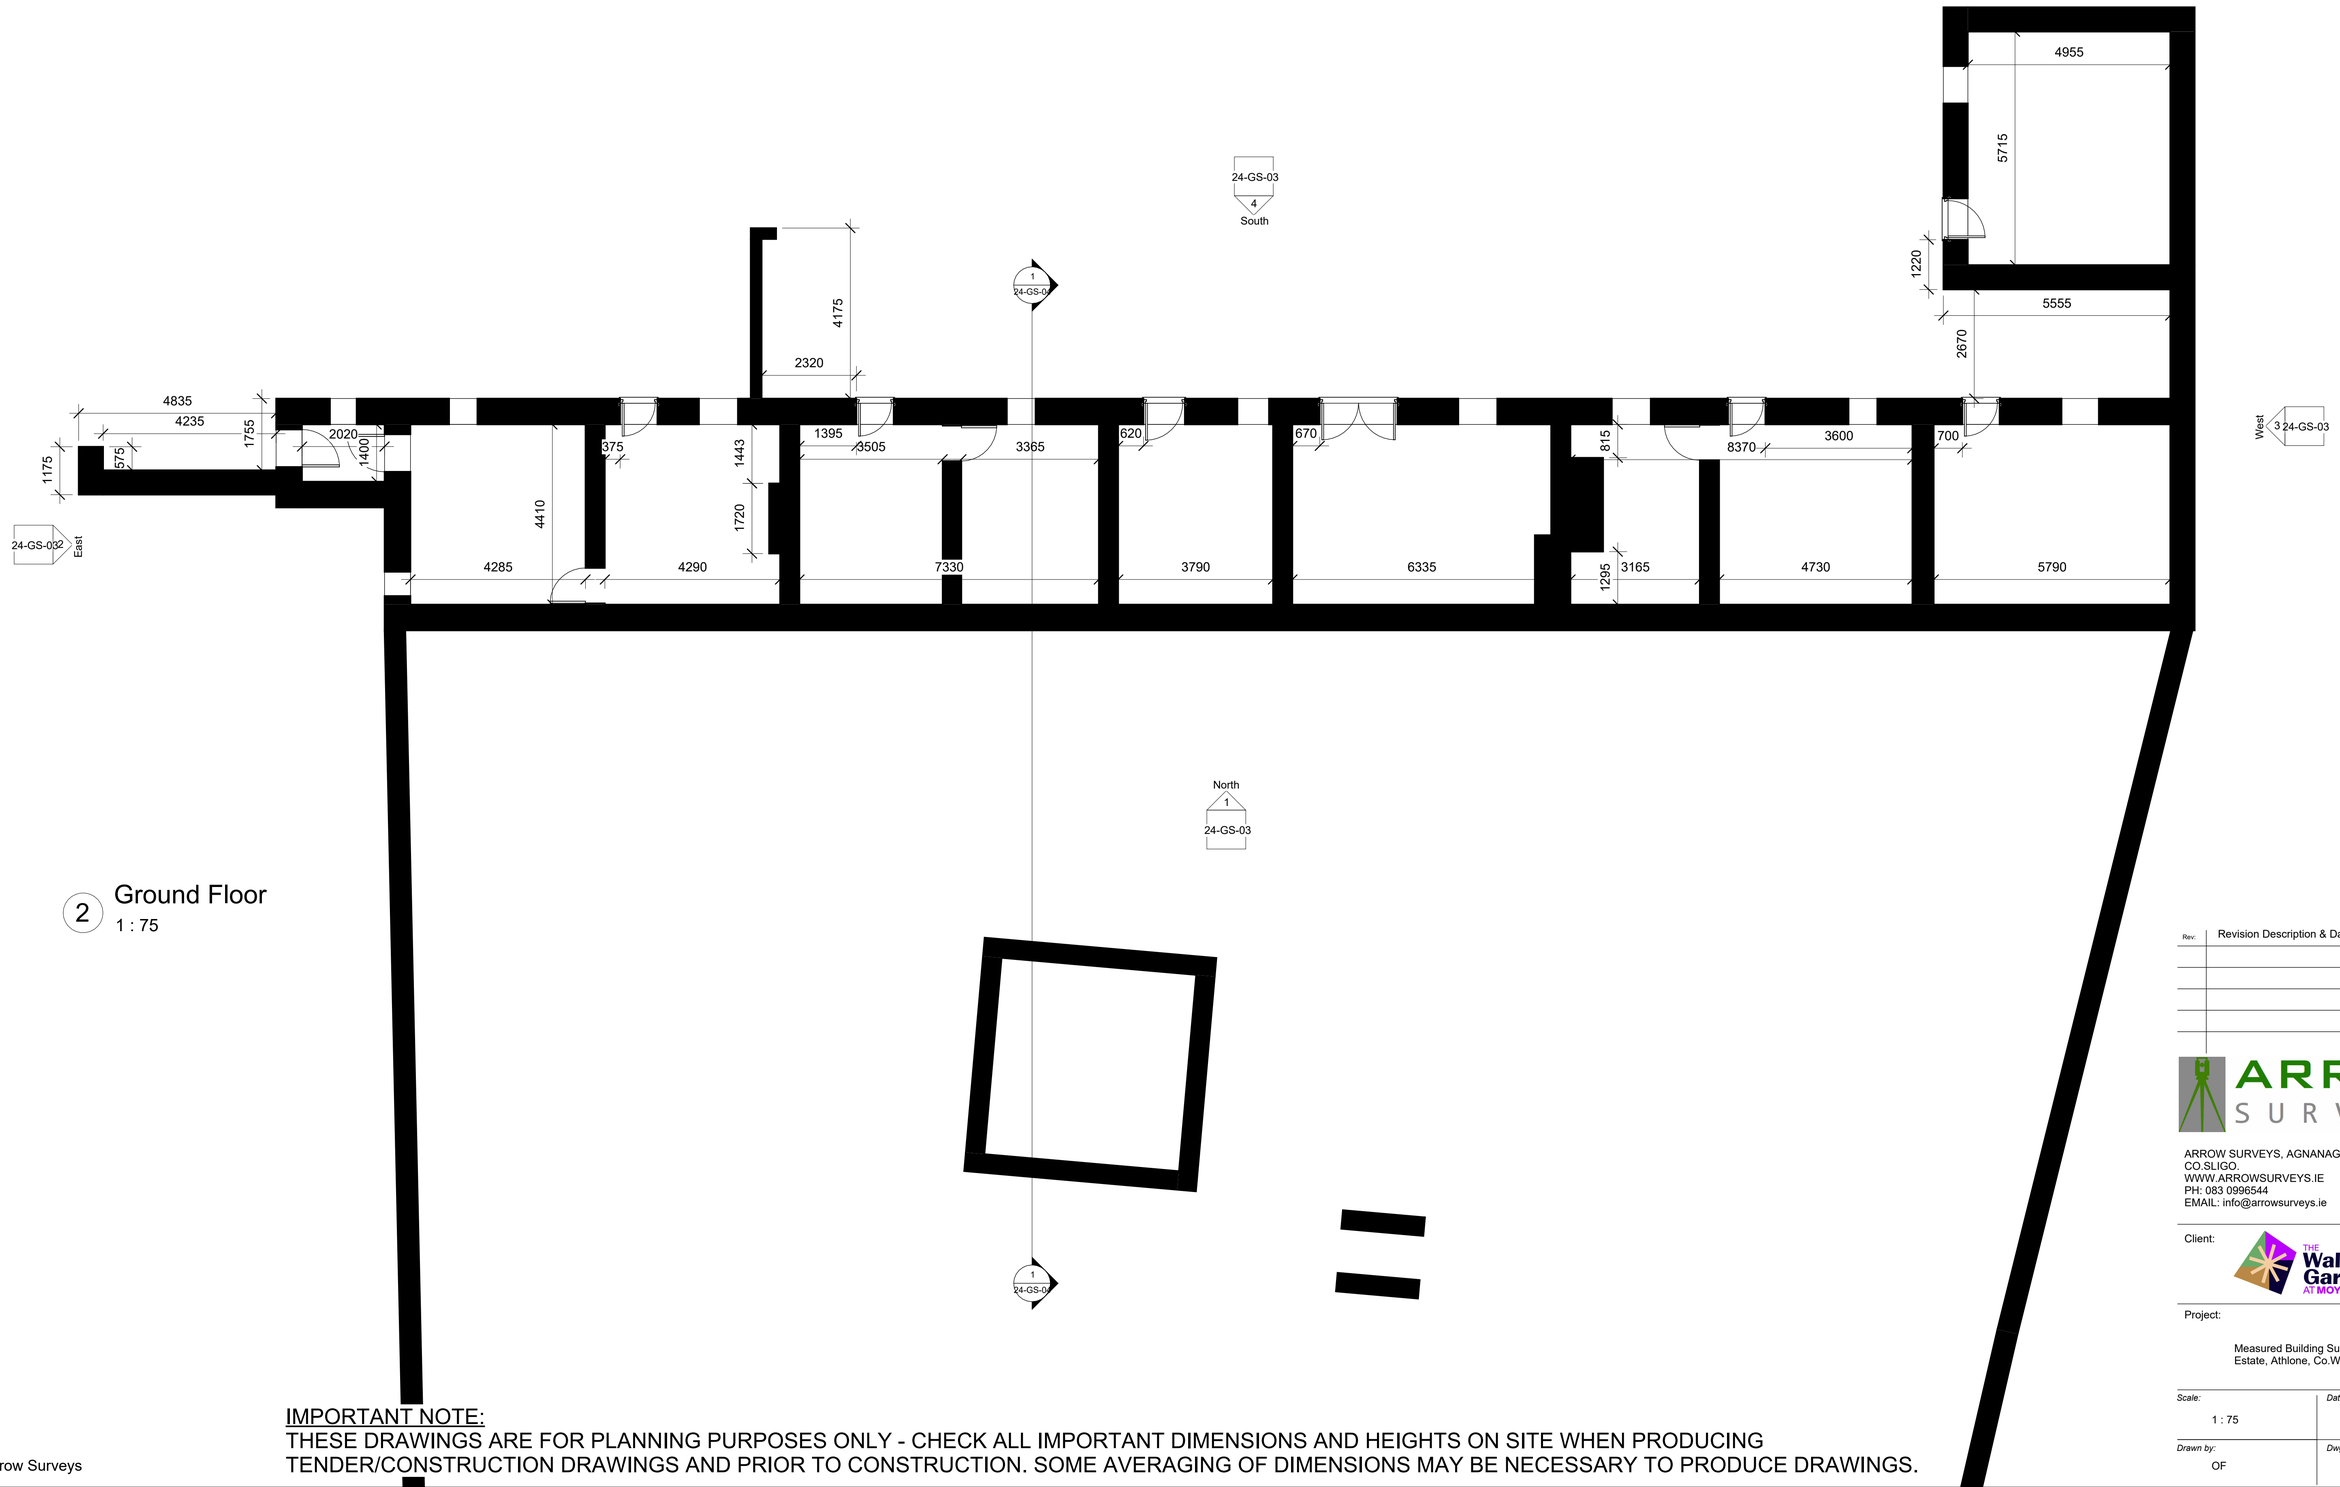

2 Ground Floor
1 : 75

IMPORTANT NOTE:
THESE DRAWINGS ARE FOR PLANNING PURPOSES ONLY - CHECK ALL IMPORTANT DIMENSIONS AND HEIGHTS ON SITE WHEN PRODUCING TENDER/CONSTRUCTION DRAWINGS AND PRIOR TO CONSTRUCTION. SOME AVERAGING OF DIMENSIONS MAY BE NECESSARY TO PRODUCE DRAWINGS.

Copyright Arrow Surveys

Rev:	Revision Description & Date

ARROW SURVEYS

ARROW SURVEYS, AGNANAGH, BALLINAFAD, CO.SLIGO.
WWW.ARROWSURVEYS.IE
PH: 083 0996544
EMAIL: info@arrowsurveys.ie

Client: THE Walled Gardens AT MOYDRUM

Project:

Measured Building Survey @ Moydrum Estate, Athlone, Co.Westmeath

Scale:	Date:
1 : 75	10-08-2024
Drawn by:	Dwg ref:
OF	24-GS-02

These drawings are for digital use only - Do not scale off the drawings - use dimensions given only

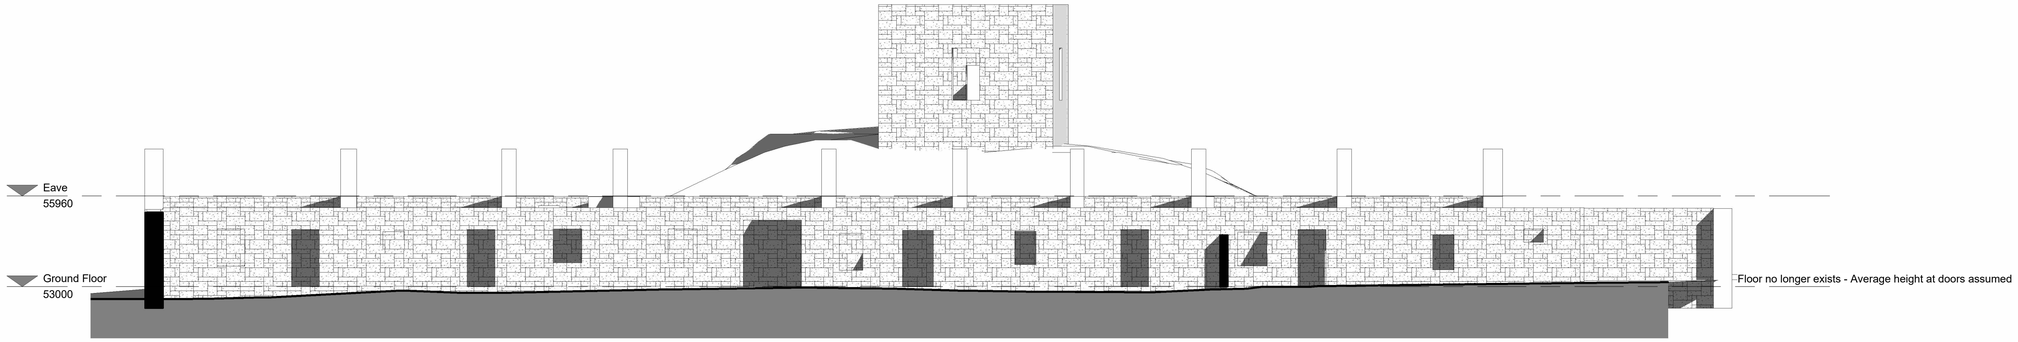

4 South
1 : 100

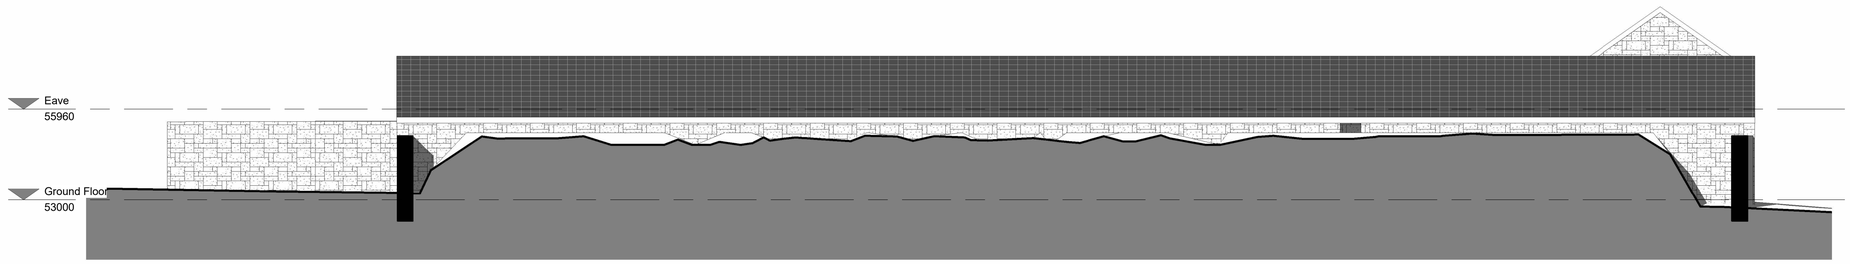

1 North
1 : 100

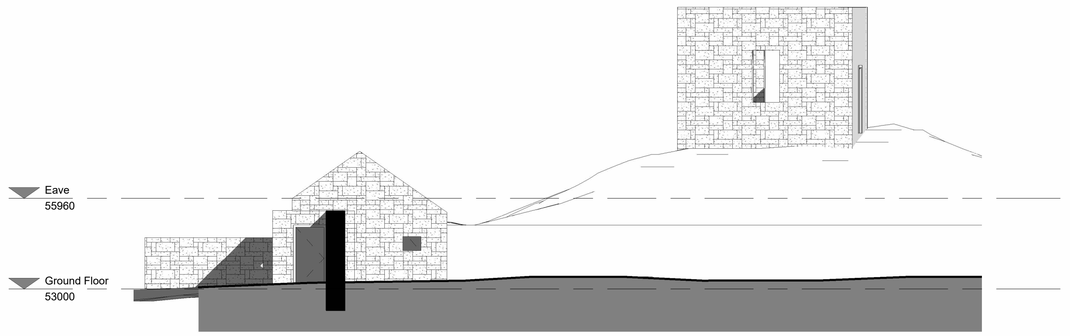

2 East
1 : 100

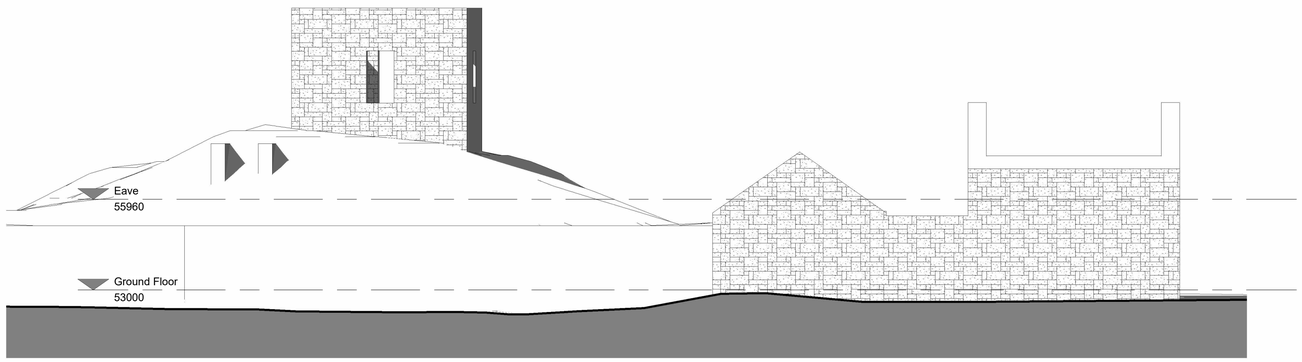

3 West
1 : 100

IMPORTANT NOTE:
THESE DRAWINGS ARE FOR PLANNING PURPOSES ONLY - CHECK ALL IMPORTANT DIMENSIONS AND HEIGHTS ON SITE WHEN PRODUCING TENDER/CONSTRUCTION DRAWINGS AND PRIOR TO CONSTRUCTION. SOME AVERAGING OF DIMENSIONS MAY BE NECESSARY TO PRODUCE DRAWINGS.

Copyright Arrow Surveys

Rev:	Revision Description & Date

ARROW SURVEYS, AGNANAGH, BALLINAFAD, CO.SLIGO.
WWW.ARROWSURVEYS.IE
PH: 083 0996544
EMAIL: info@arrowsurveys.ie

Client: THE Walled Gardens AT MOYDRUM

Project:

Measured Building Survey @ Moydrum Estate, Athlone, Co.Westmeath

Scale:	Date:
1 : 100	10-08-2024
Drawn by:	Dwg ref:
OF	24-GS-03

These drawings are for digital use only -
Do not scale off the drawings - use
dimensions given only

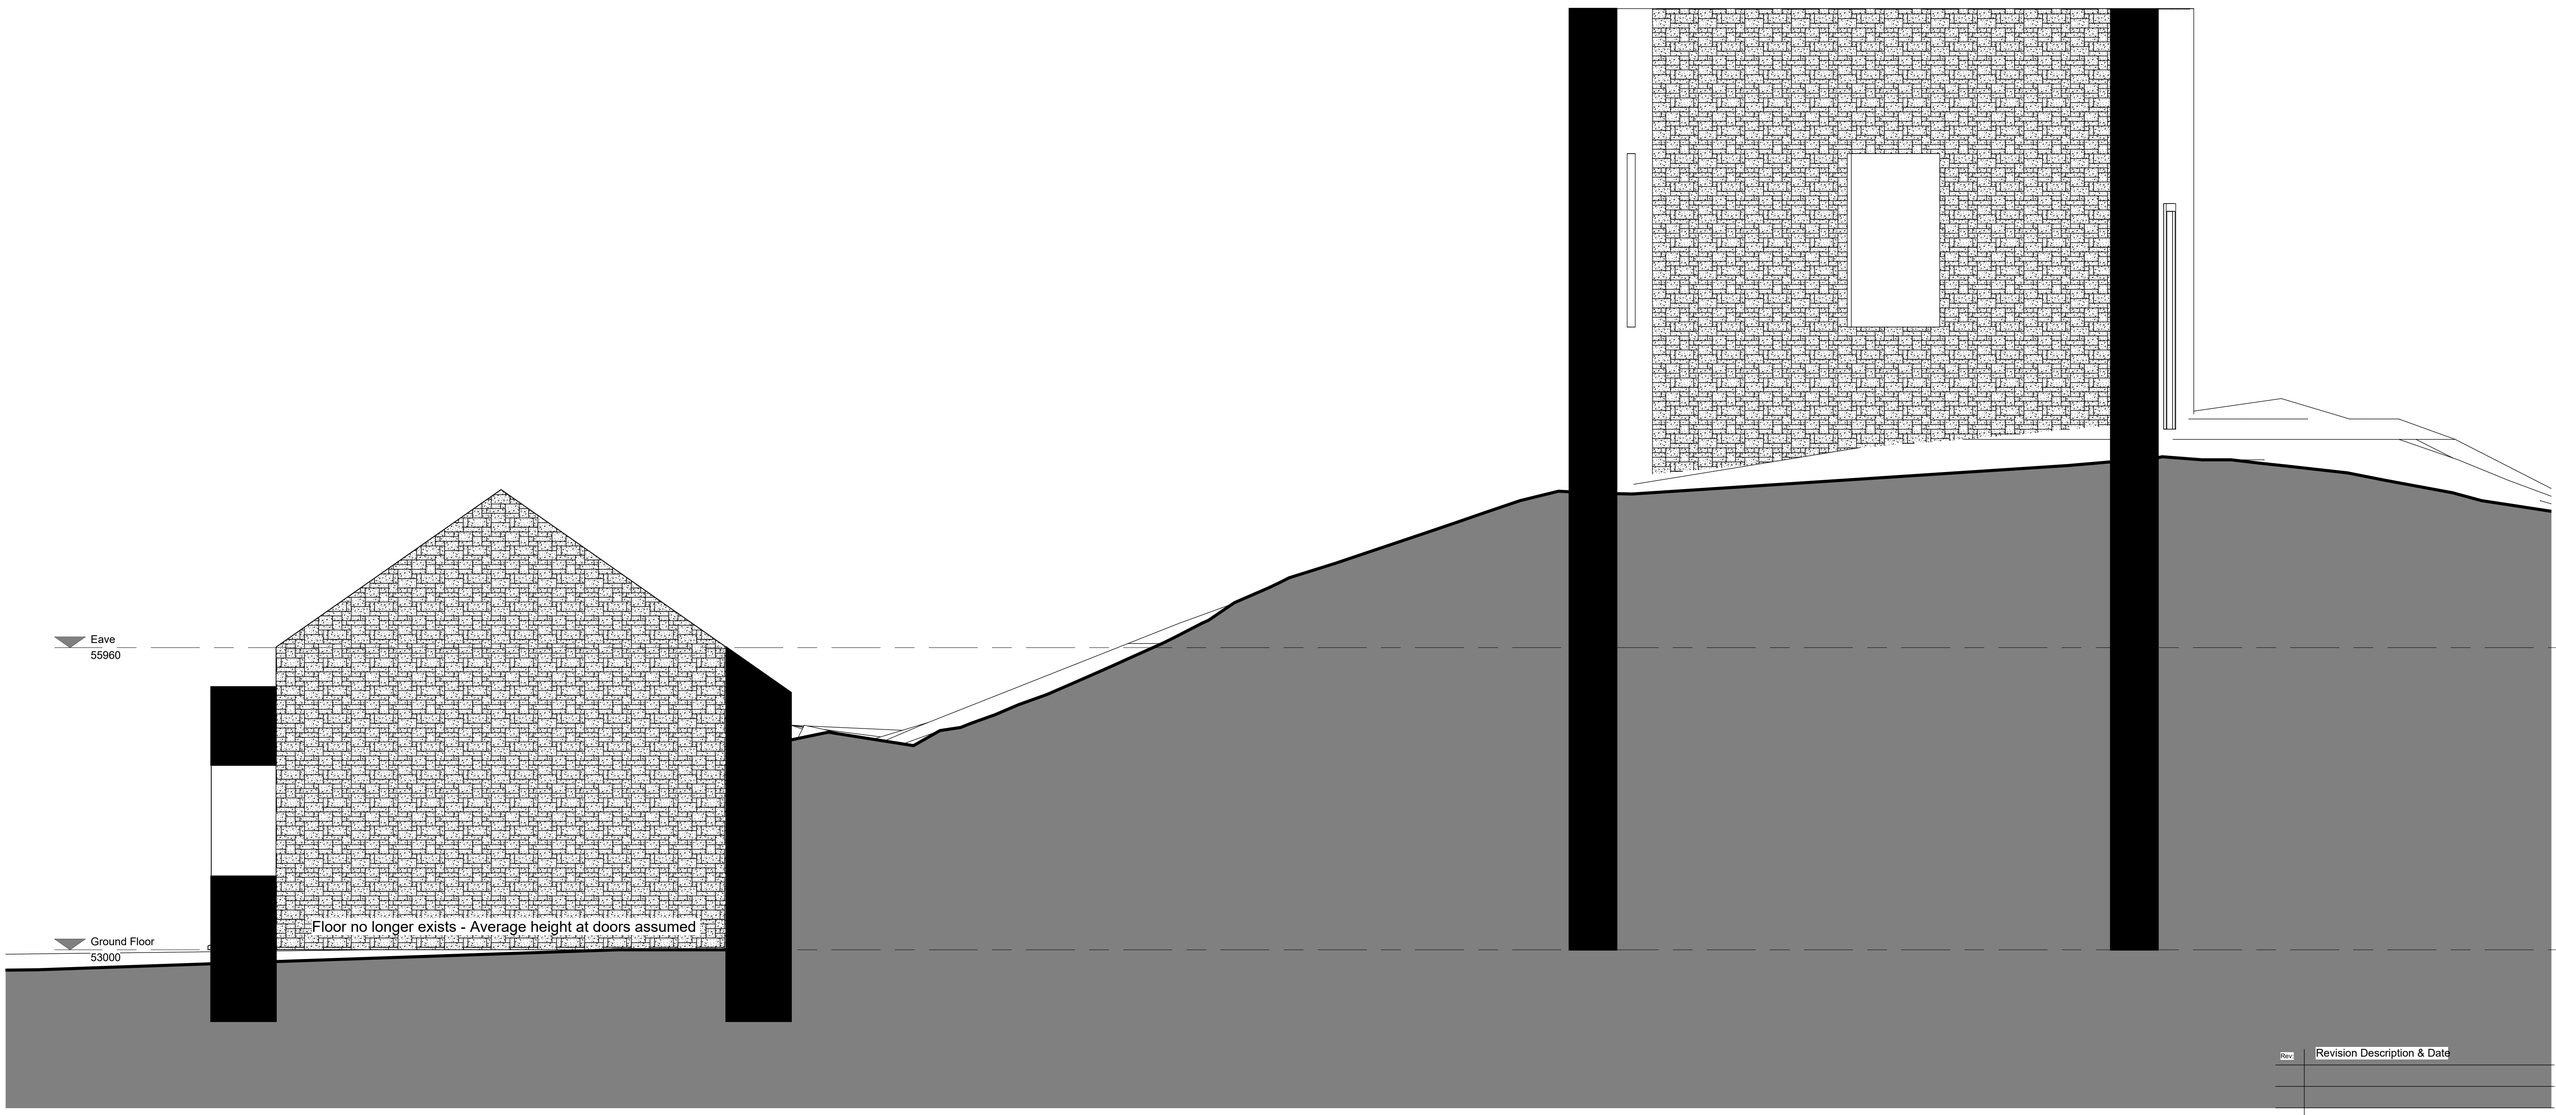

1 Section 1
1 : 30

Rev	Revision Description & Date

ARROW SURVEYS, AGNANAGH, BALLINAFAD,
CO.SLIGO.
WWW.ARROWSURVEYS.IE
PH: 083 0996544
EMAIL: info@arrowsurveys.ie

Client: THE Walled Gardens AT MOYDRUM

Project:

Measured Building Survey @ Moydrum
Estate, Athlone, Co.Westmeath

Scale:	Date:
1 : 30	10-08-2024
Drawn by:	Dwg ref:
OF	24-GS-04

Copyright Arrow Surveys

IMPORTANT NOTE:
THESE DRAWINGS ARE FOR PLANNING PURPOSES ONLY - CHECK ALL IMPORTANT DIMENSIONS AND HEIGHTS ON SITE WHEN PRODUCING TENDER/CONSTRUCTION DRAWINGS AND PRIOR TO CONSTRUCTION. SOME AVERAGING OF DIMENSIONS MAY BE NECESSARY TO PRODUCE DRAWINGS.

These drawings are for digital use only - Do not scale off the drawings - use dimensions given only

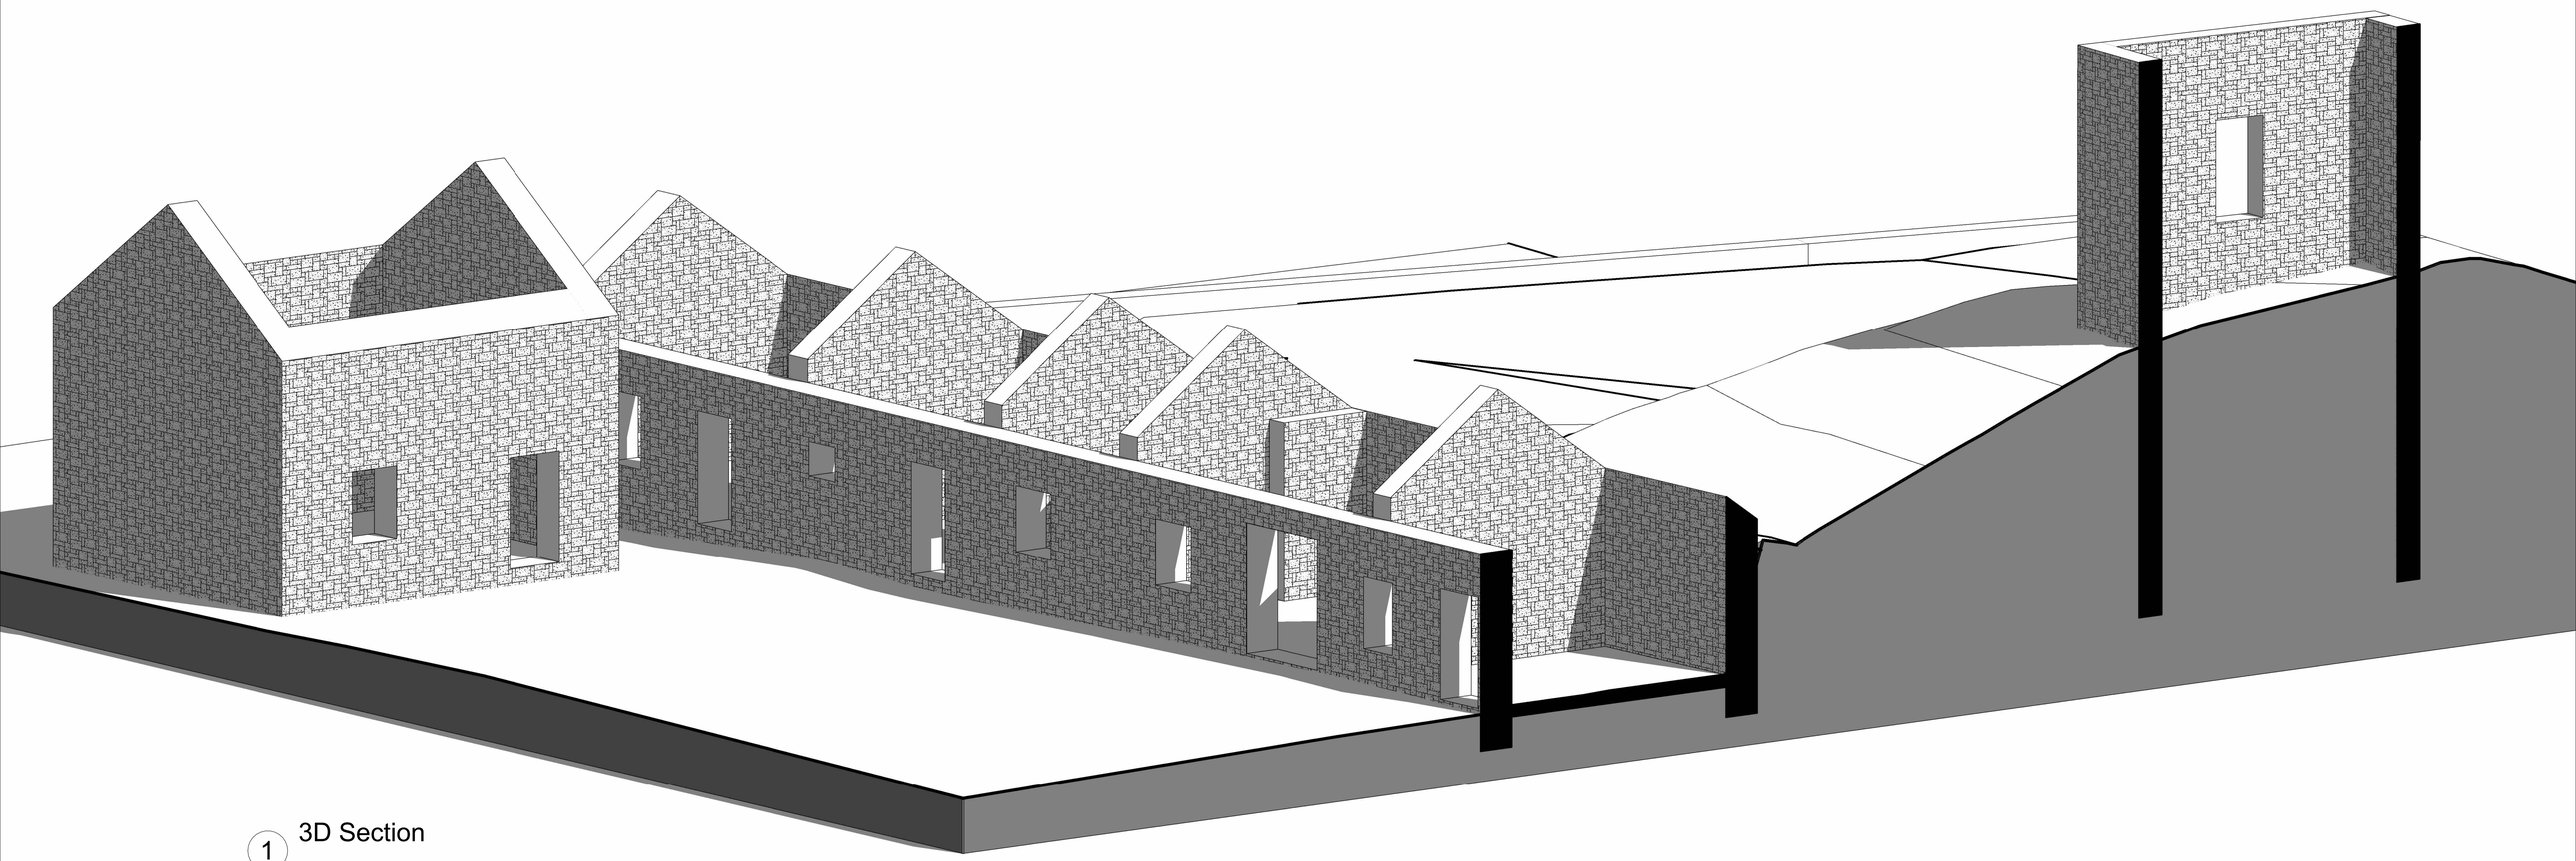

1 3D Section

Rev.	Revision Description & Date

ARROW SURVEYS, AGNANAGH, BALLINAFAD, CO.SLIGO.
WWW.ARROWSURVEYS.IE
PH: 083 0996544
EMAIL: info@arrowsurveys.ie

Client: THE Walled Gardens AT MOYDRUM

Project:

Measured Building Survey @ Moydrum Estate, Athlone, Co.Westmeath

Scale:	Date:
	10-08-2024
Drawn by:	Dwg ref:
OF	24-GS-05

IMPORTANT NOTE:
THESE DRAWINGS ARE FOR PLANNING PURPOSES ONLY - CHECK ALL IMPORTANT DIMENSIONS AND HEIGHTS ON SITE WHEN PRODUCING TENDER/CONSTRUCTION DRAWINGS AND PRIOR TO CONSTRUCTION. SOME AVERAGING OF DIMENSIONS MAY BE NECESSARY TO PRODUCE DRAWINGS.

Copyright Arrow Surveys

These drawings are for digital use only - Do not scale off the drawings - use dimensions given only

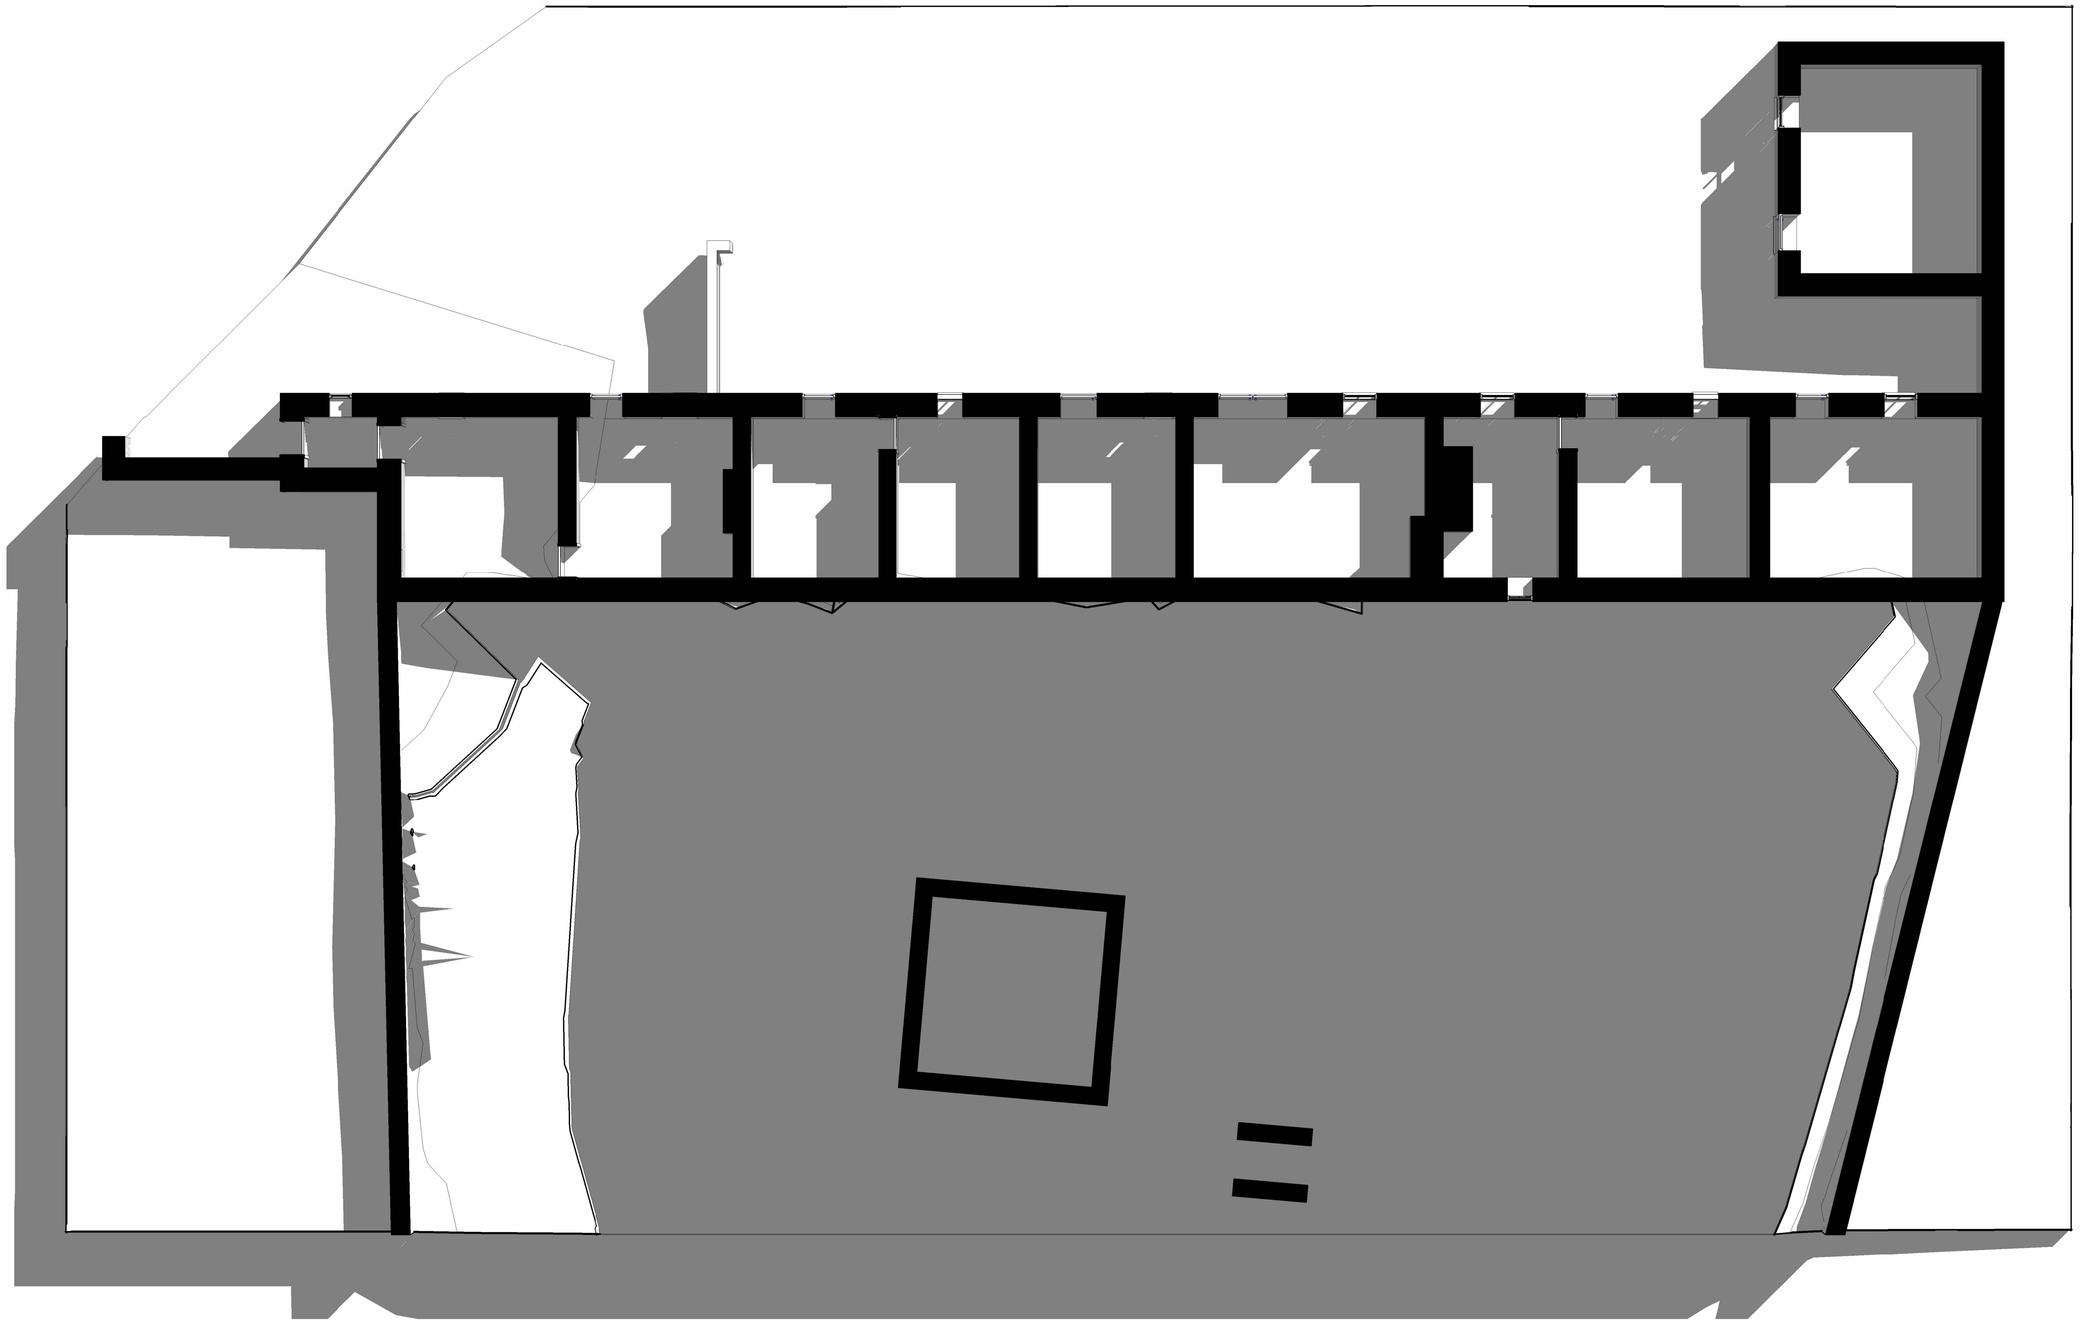

1 3D Plan

IMPORTANT NOTE:
THESE DRAWINGS ARE FOR PLANNING PURPOSES ONLY - CHECK ALL IMPORTANT DIMENSIONS AND HEIGHTS ON SITE WHEN PRODUCING TENDER/CONSTRUCTION DRAWINGS AND PRIOR TO CONSTRUCTION. SOME AVERAGING OF DIMENSIONS MAY BE NECESSARY TO PRODUCE DRAWINGS.

Copyright Arrow Surveys

Rev:	Revision Description & Date

ARROW SURVEYS, AGNANAGH, BALLINAFAD, CO.SLIGO.
WWW.ARROWSURVEYS.IE
PH: 083 0996544
EMAIL: info@arrowsurveys.ie

Client: THE Walled Gardens AT MOYDRUM

Project:

Measured Building Survey @ Moydrum Estate, Athlone, Co.Westmeath

Scale:	Date:
	10-08-2024
Drawn by:	Dwg ref:
OF	24-GS-06