
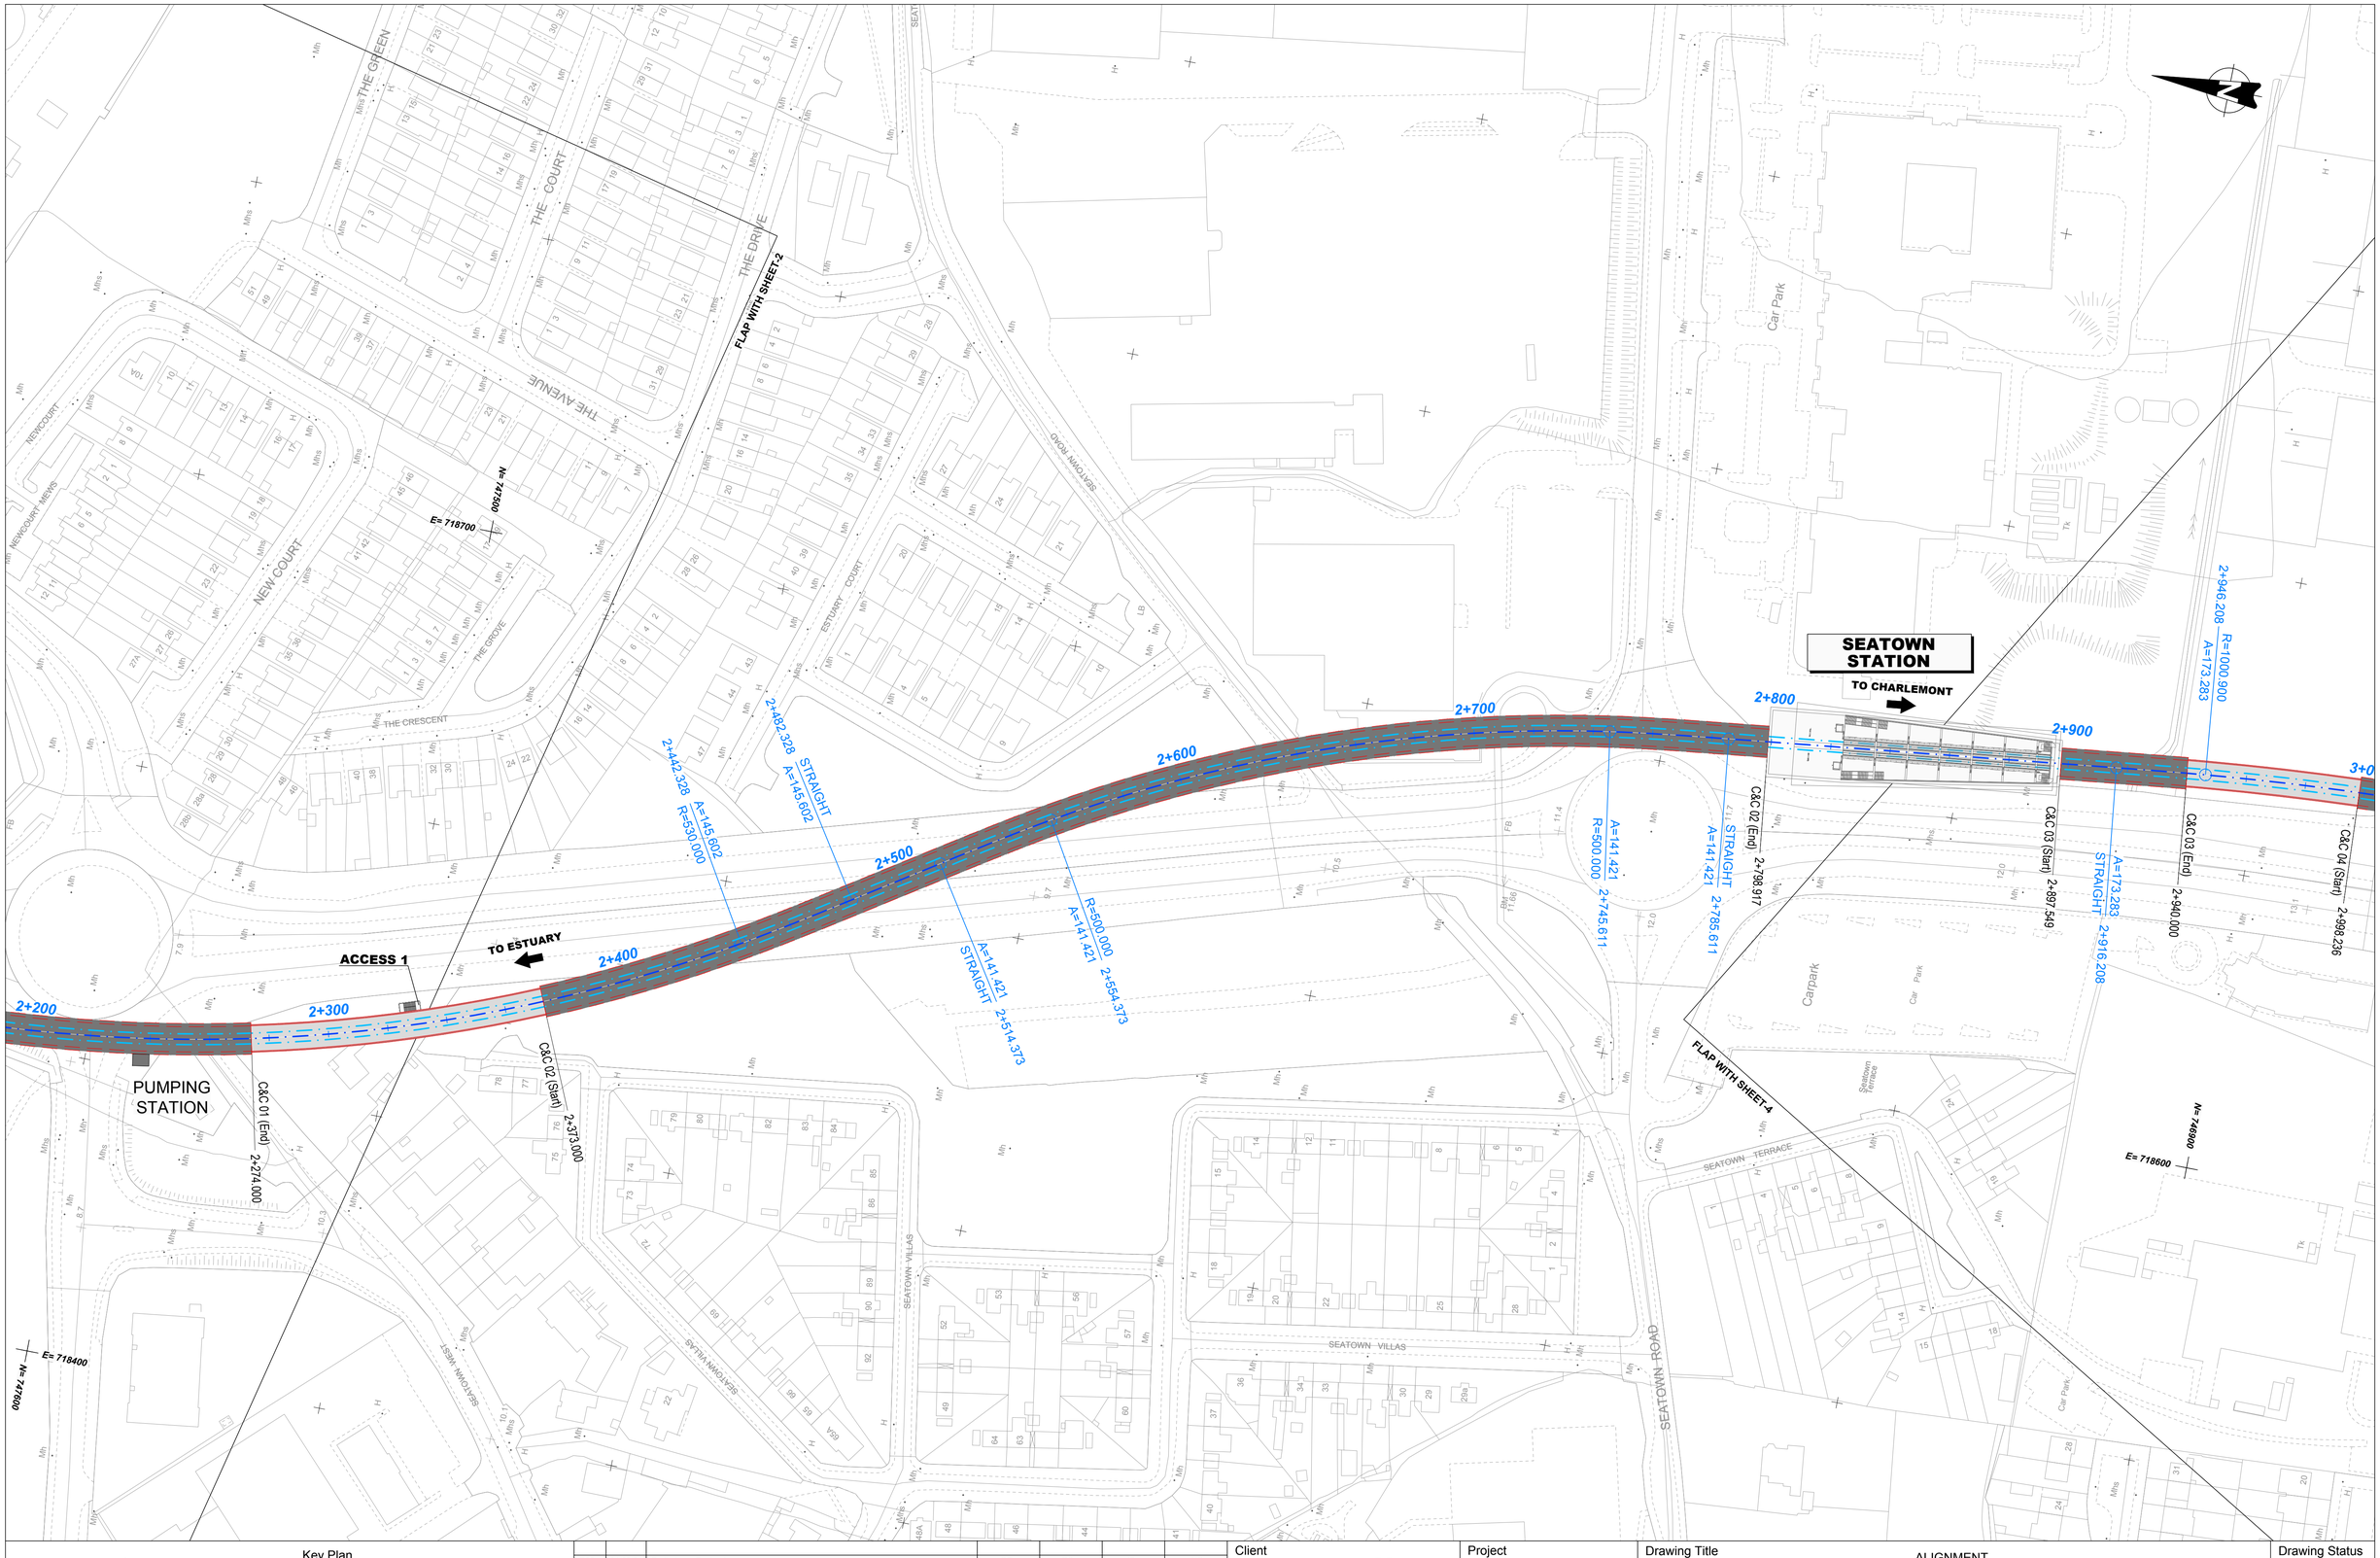


Key Plan

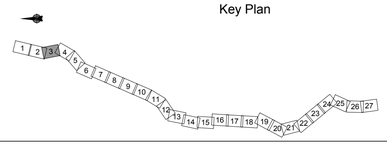

REV.	DATE	Description	DRAWN BY	CHECKED BY	REVIEWED BY	APPROVED BY
P03	31/03/21	Preliminary Design Issue	DT	RS	JB	NC
P02	11/12/20	Final Preliminary Design	DT	RS	JB	NC
P01	18/11/19	Preliminary Design	DT	RS	JB	NC

© National Roads Authority (NRA) 1994-2021. This drawing is confidential and the copyright in it is owned by NRA. This drawing must not be either loaned, copied or otherwise reproduced inwhole or in part or used for any purpose without the prior permission of NRA. Transport Infrastructure Ireland (TII) is an operational name of the National Roads Authority.
© Bluesky International Ltd, © Ordnance Survey Ireland 2021/ OSi_NMA_273,
All elevations are in metres and relate to OSi Geoid Model (OSGM02) Malin Head as defined by existing Project Control,
All Co-ordinates are in Irish Transverse Mercator Grid (ITM) as defined by OSi active GPS station Tallaght College (TLLG).

Client: TII Transport Infrastructure Ireland; NTA Údarás Náisiúnta Iompair National Transport Authority

Project: METROLINK

Consultant: JACOBS; IDOM

Drawing Title: ALIGNMENT PLAN ALIGNMENT PLAN SHEET 3

Drawing Status: S4

Drawing Nº: ML1-JAI-RTA-ROUT_XX-DR-Y-01003

Scales Original Size A1 1 : 1000

Sheet 3 of 27