


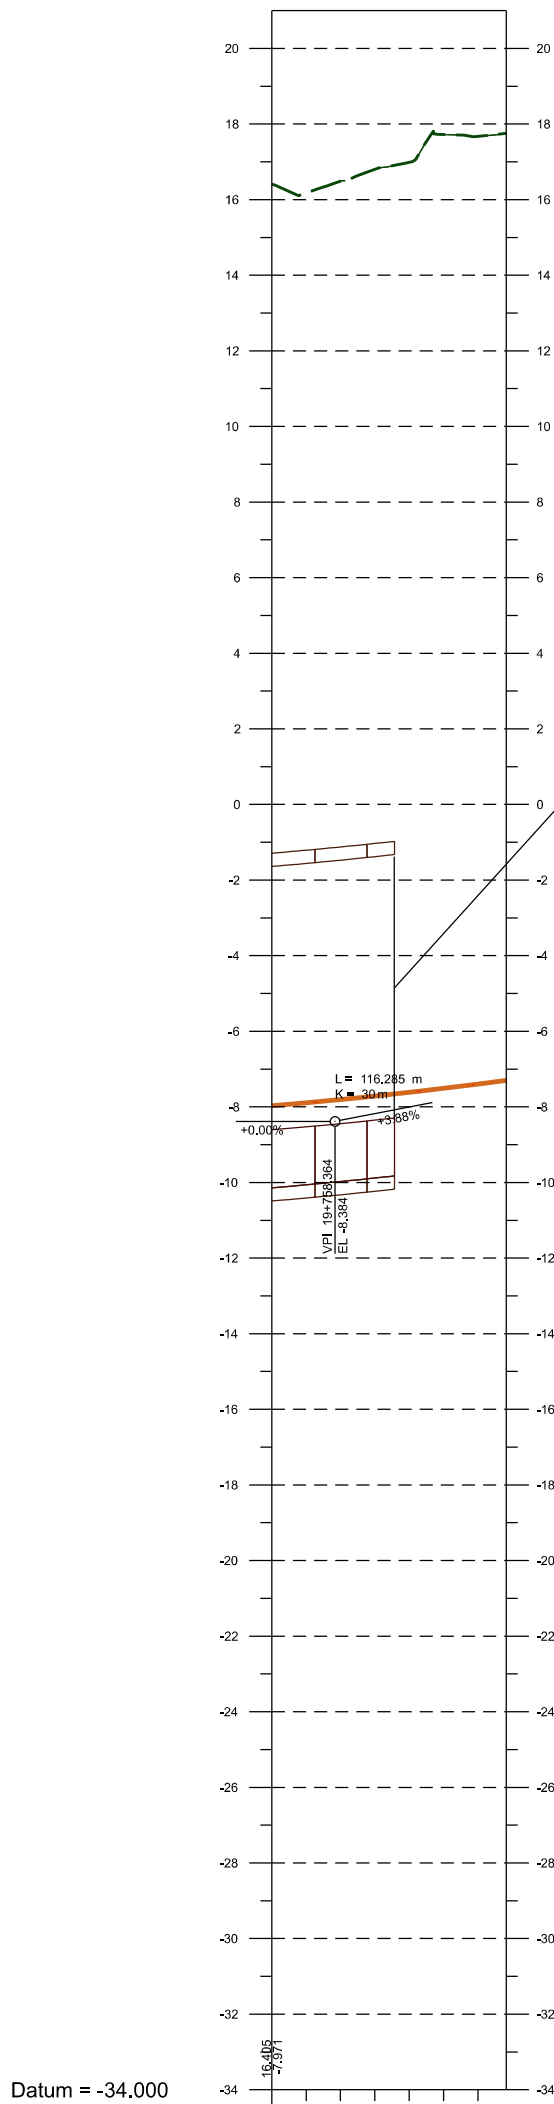

Datum = -34,000


Station	19+750
Proposed Elevation	-2.711
Existing Elevation	-14.602
Horizontal Curve	R = 300,000m
Vertical Curve	K = 30
Cant Alignmet	

VERTICAL PROFILES LEGEND

- TOP OF RAIL
- EXISTING GROUND LEVEL



Key Plan

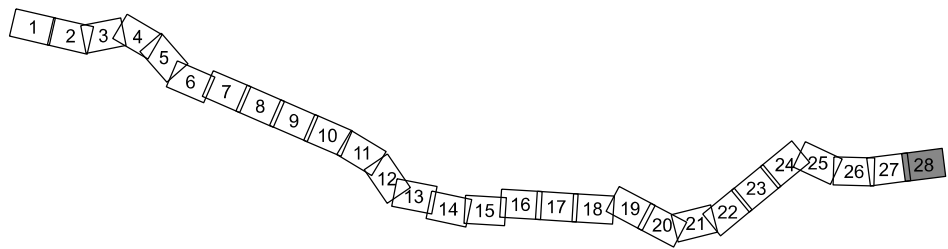

P01	24/04/20	Preliminary Design	MV/DT	RS	JB	NC	
REV.	DATE	Description	DRAWN BY	CHECKED BY	REVIEWED BY	APPROVED BY	
© National Roads Authority (NRA) 2016. This drawing is confidential and the copyright in it is owned by NRA. This drawing must not be either loaned, copied or otherwise reproduced in whole or in part or used for any purpose without the prior permission of NRA, Transport Infrastructure Ireland (TII) Is an operational name of the National Roads Authority. © Ordnance Survey Ireland and Government of Ireland. All O.S. data used for plans are printed under Ordnance Survey no. EN0045216. All elevations are in metres and relate to OSI Geoid Model (OSGM02) Malin Head as defined by existing Project Control. All Co-ordinates are in Irish Transverse Mercator Grid (ITM) as defined by OSI active GPS station Tallaght College (TLTG).							

Client



Project

METROLINK

Drawing Title

ALIGNMENT METROLINK
VERTICAL PROFILES

Drawing Status

S2

Consultant



Drawing N°

ML1-JAI-RTA-ROUT-XX-DR-Y-02028

Scales Original Size A1 H 1:1000 V 1:500

Sheet 28 of 28