



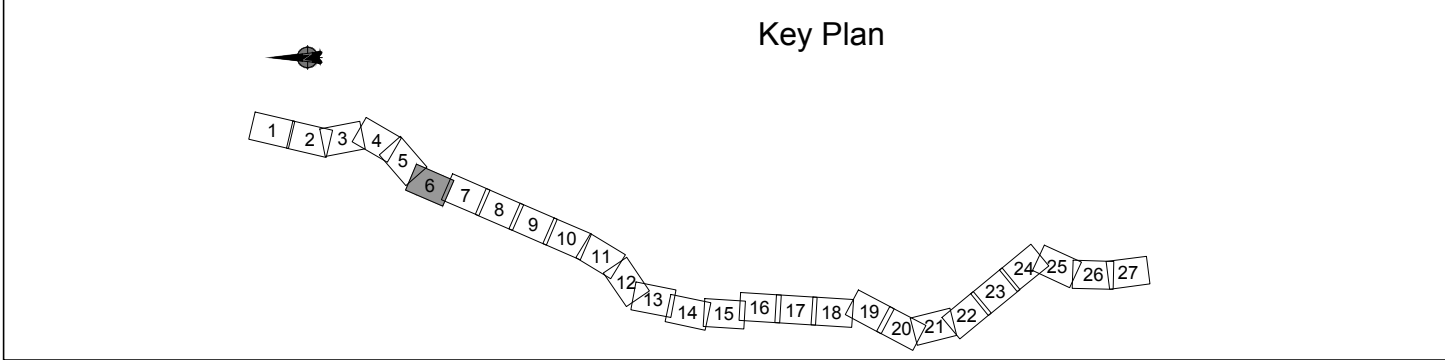

P03	31/03/21	Preliminary Design Issue	DT	RS	JB	NC
P02	11/12/20	Final Preliminary Design	DT	RS	JB	NC
P01	18/11/19	Preliminary Design	DT	RS	JB	NC
REV.	DATE	Description	DRAWN BY	CHECKED BY	REVIEWED BY	APPROVED BY
© National Roads Authority (NRA) 1994-2021. This drawing is confidential and the copyright in it is owned by NRA. This drawing must not be either loaned, copied or otherwise reproduced in whole or in part or used for any purpose without the prior permission of NRA, Transport Infrastructure Ireland (TII) is an operational name of the National Roads Authority.						
© Bluesky International Ltd. © Ordnance Survey Ireland 2021/ OSI_NMA_273.						
All elevations are in metres and relate to OSI Geoid Model (OSGM02) Malin Head as defined by existing Project Control.						
All Co-ordinates are in Irish Transverse Mercator Grid (ITM) as defined by OSI active GPS station Tallaght College (TLTG).						

Client

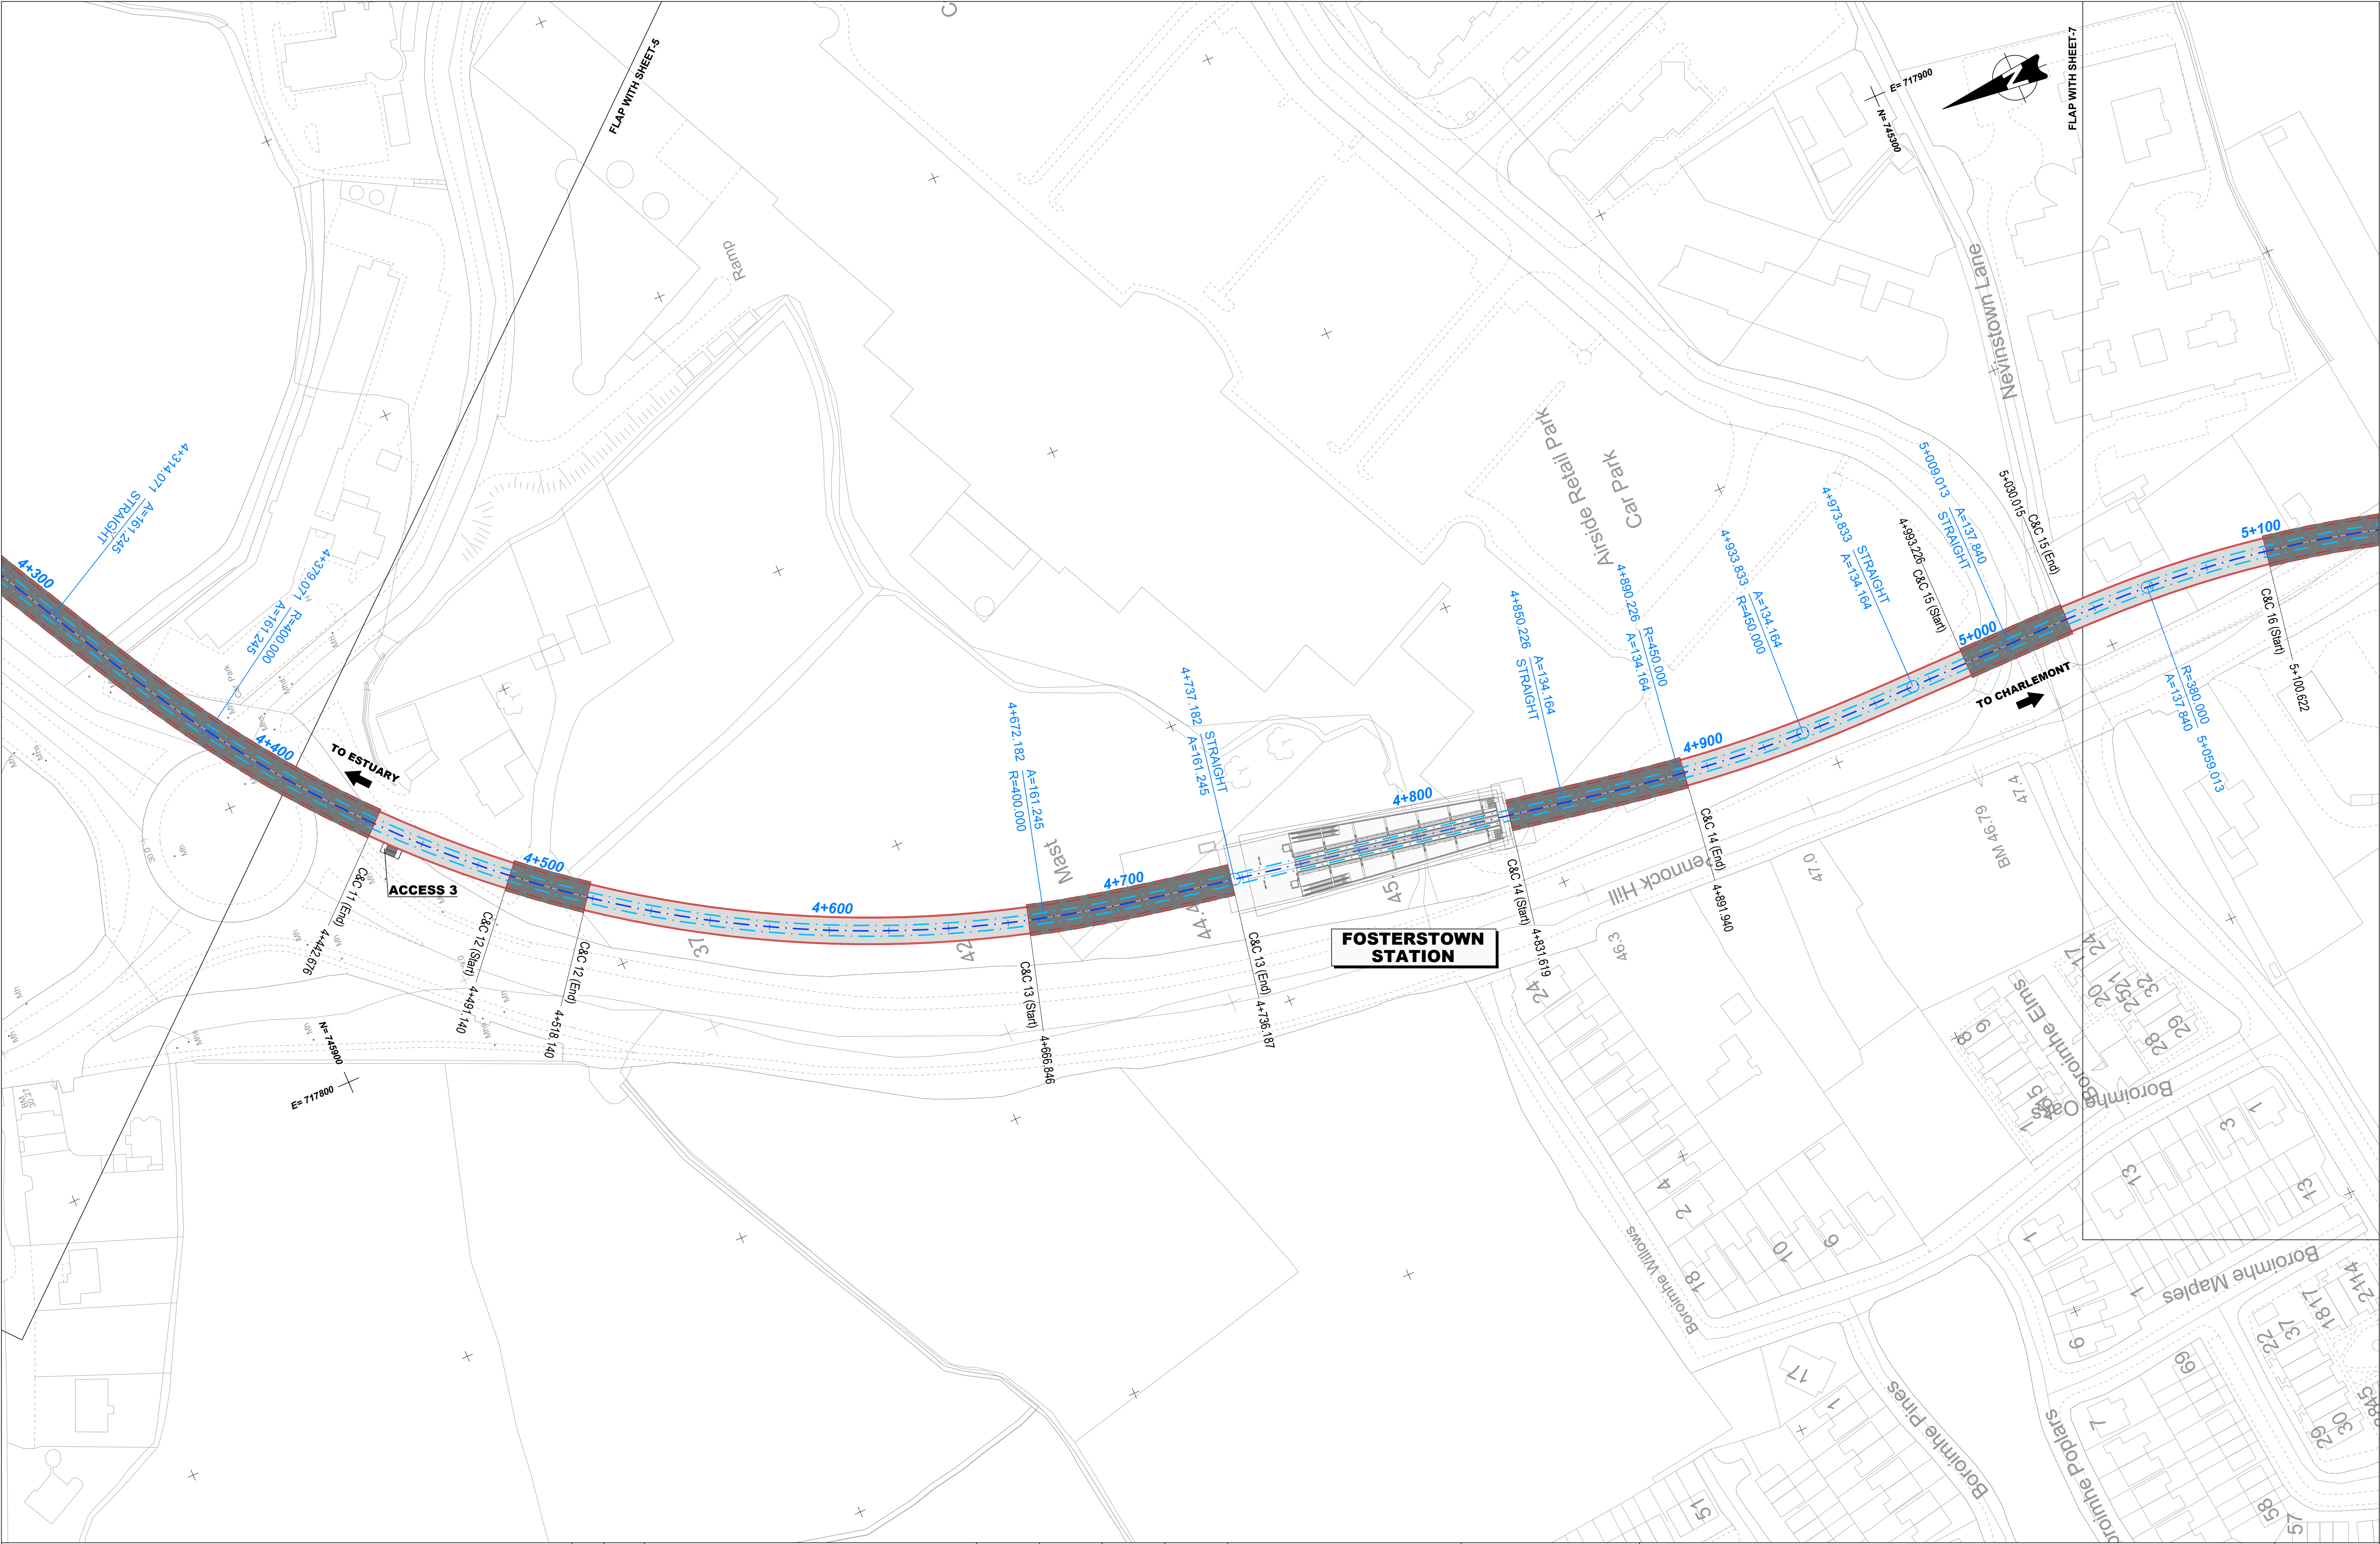

Consultant



Project



Drawing Title	ALIGNMENT PLAN ALIGNMENT PLAN SHEET 6	Drawing Status	S4
Drawing N°	ML1-JAI-RTA-ROUT_XX-DR-Y-01006		
Scales Original Size A1	1 : 1000	Sheet	6 of 27