


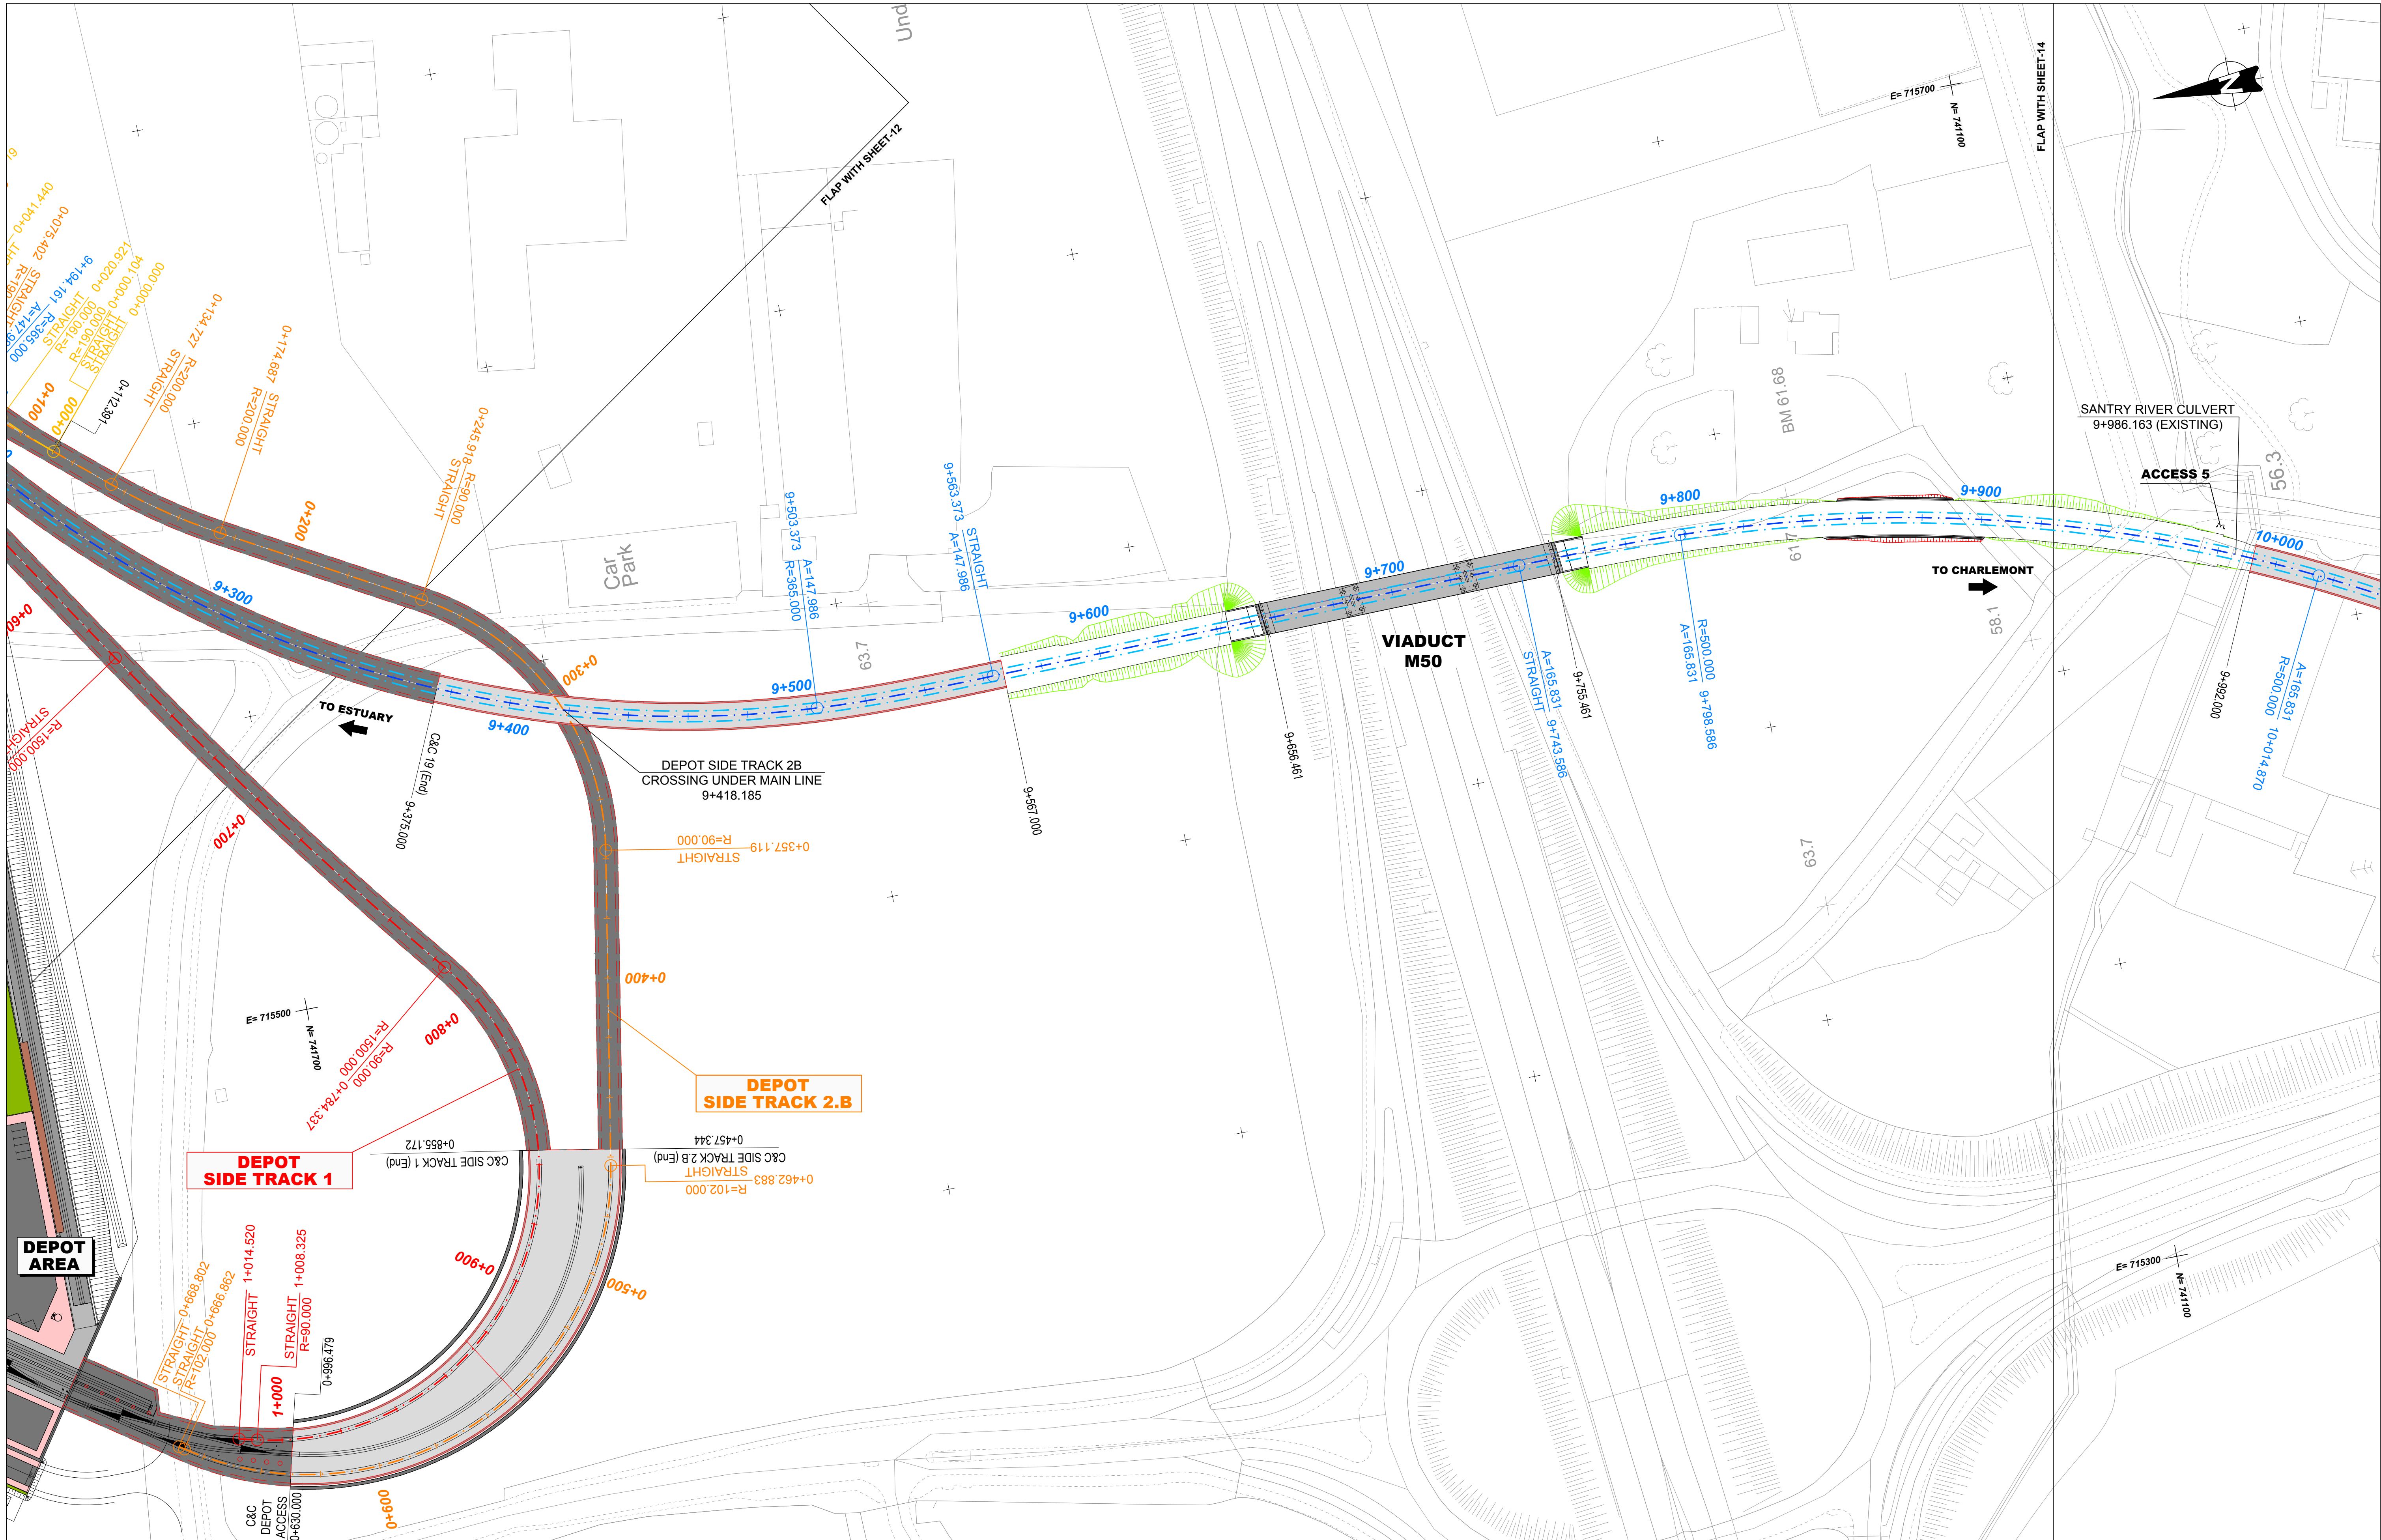

Key Plan

P04	31/03/21	Preliminary Design Issue	DT	RS	JB	NC
P03	11/12/20	Final Preliminary Design	DT	RS	JB	NC
P02	05/12/19	Preliminary Design	DT	RS	JB	NC
P01	18/11/19	Preliminary Design	DT	RS	JB	NC
REV.	DATE	DESCRIPTION	DRAWN BY	CHECKED BY	REVIEWED BY	APPROVED BY

© National Roads Authority (NRA) 1994-2021. This drawing is confidential and the copyright in it is owned by NRA. This drawing must not be either loaned, copied or otherwise reproduced in whole or in part or used for any purpose without the prior permission of NRA, Transport Infrastructure Ireland (TII) is an operational name of the National Roads Authority.
© Bluesky International Ltd. © Ordnance Survey Ireland 2021/ OSI_NMA_273.
All elevations are in metres and relate to OSI Geoid Model (OSGM02) Malin Head as defined by existing Project Control.
All Co-ordinates are in Irish Transverse Mercator Grid (ITM) as defined by OSI active GPS station Tallaght College (TLTG).

Client

Project

Consultant

Drawing Title

ALIGNMENT PLAN
ALIGNMENT PLAN SHEET 13

Drawing N°

ML1-JAI-RTA-ROUT_XX-DR-Y-01013

Scales Original Size A1 1 : 1000

Drawing Status

S4

Sheet 13 of 27