


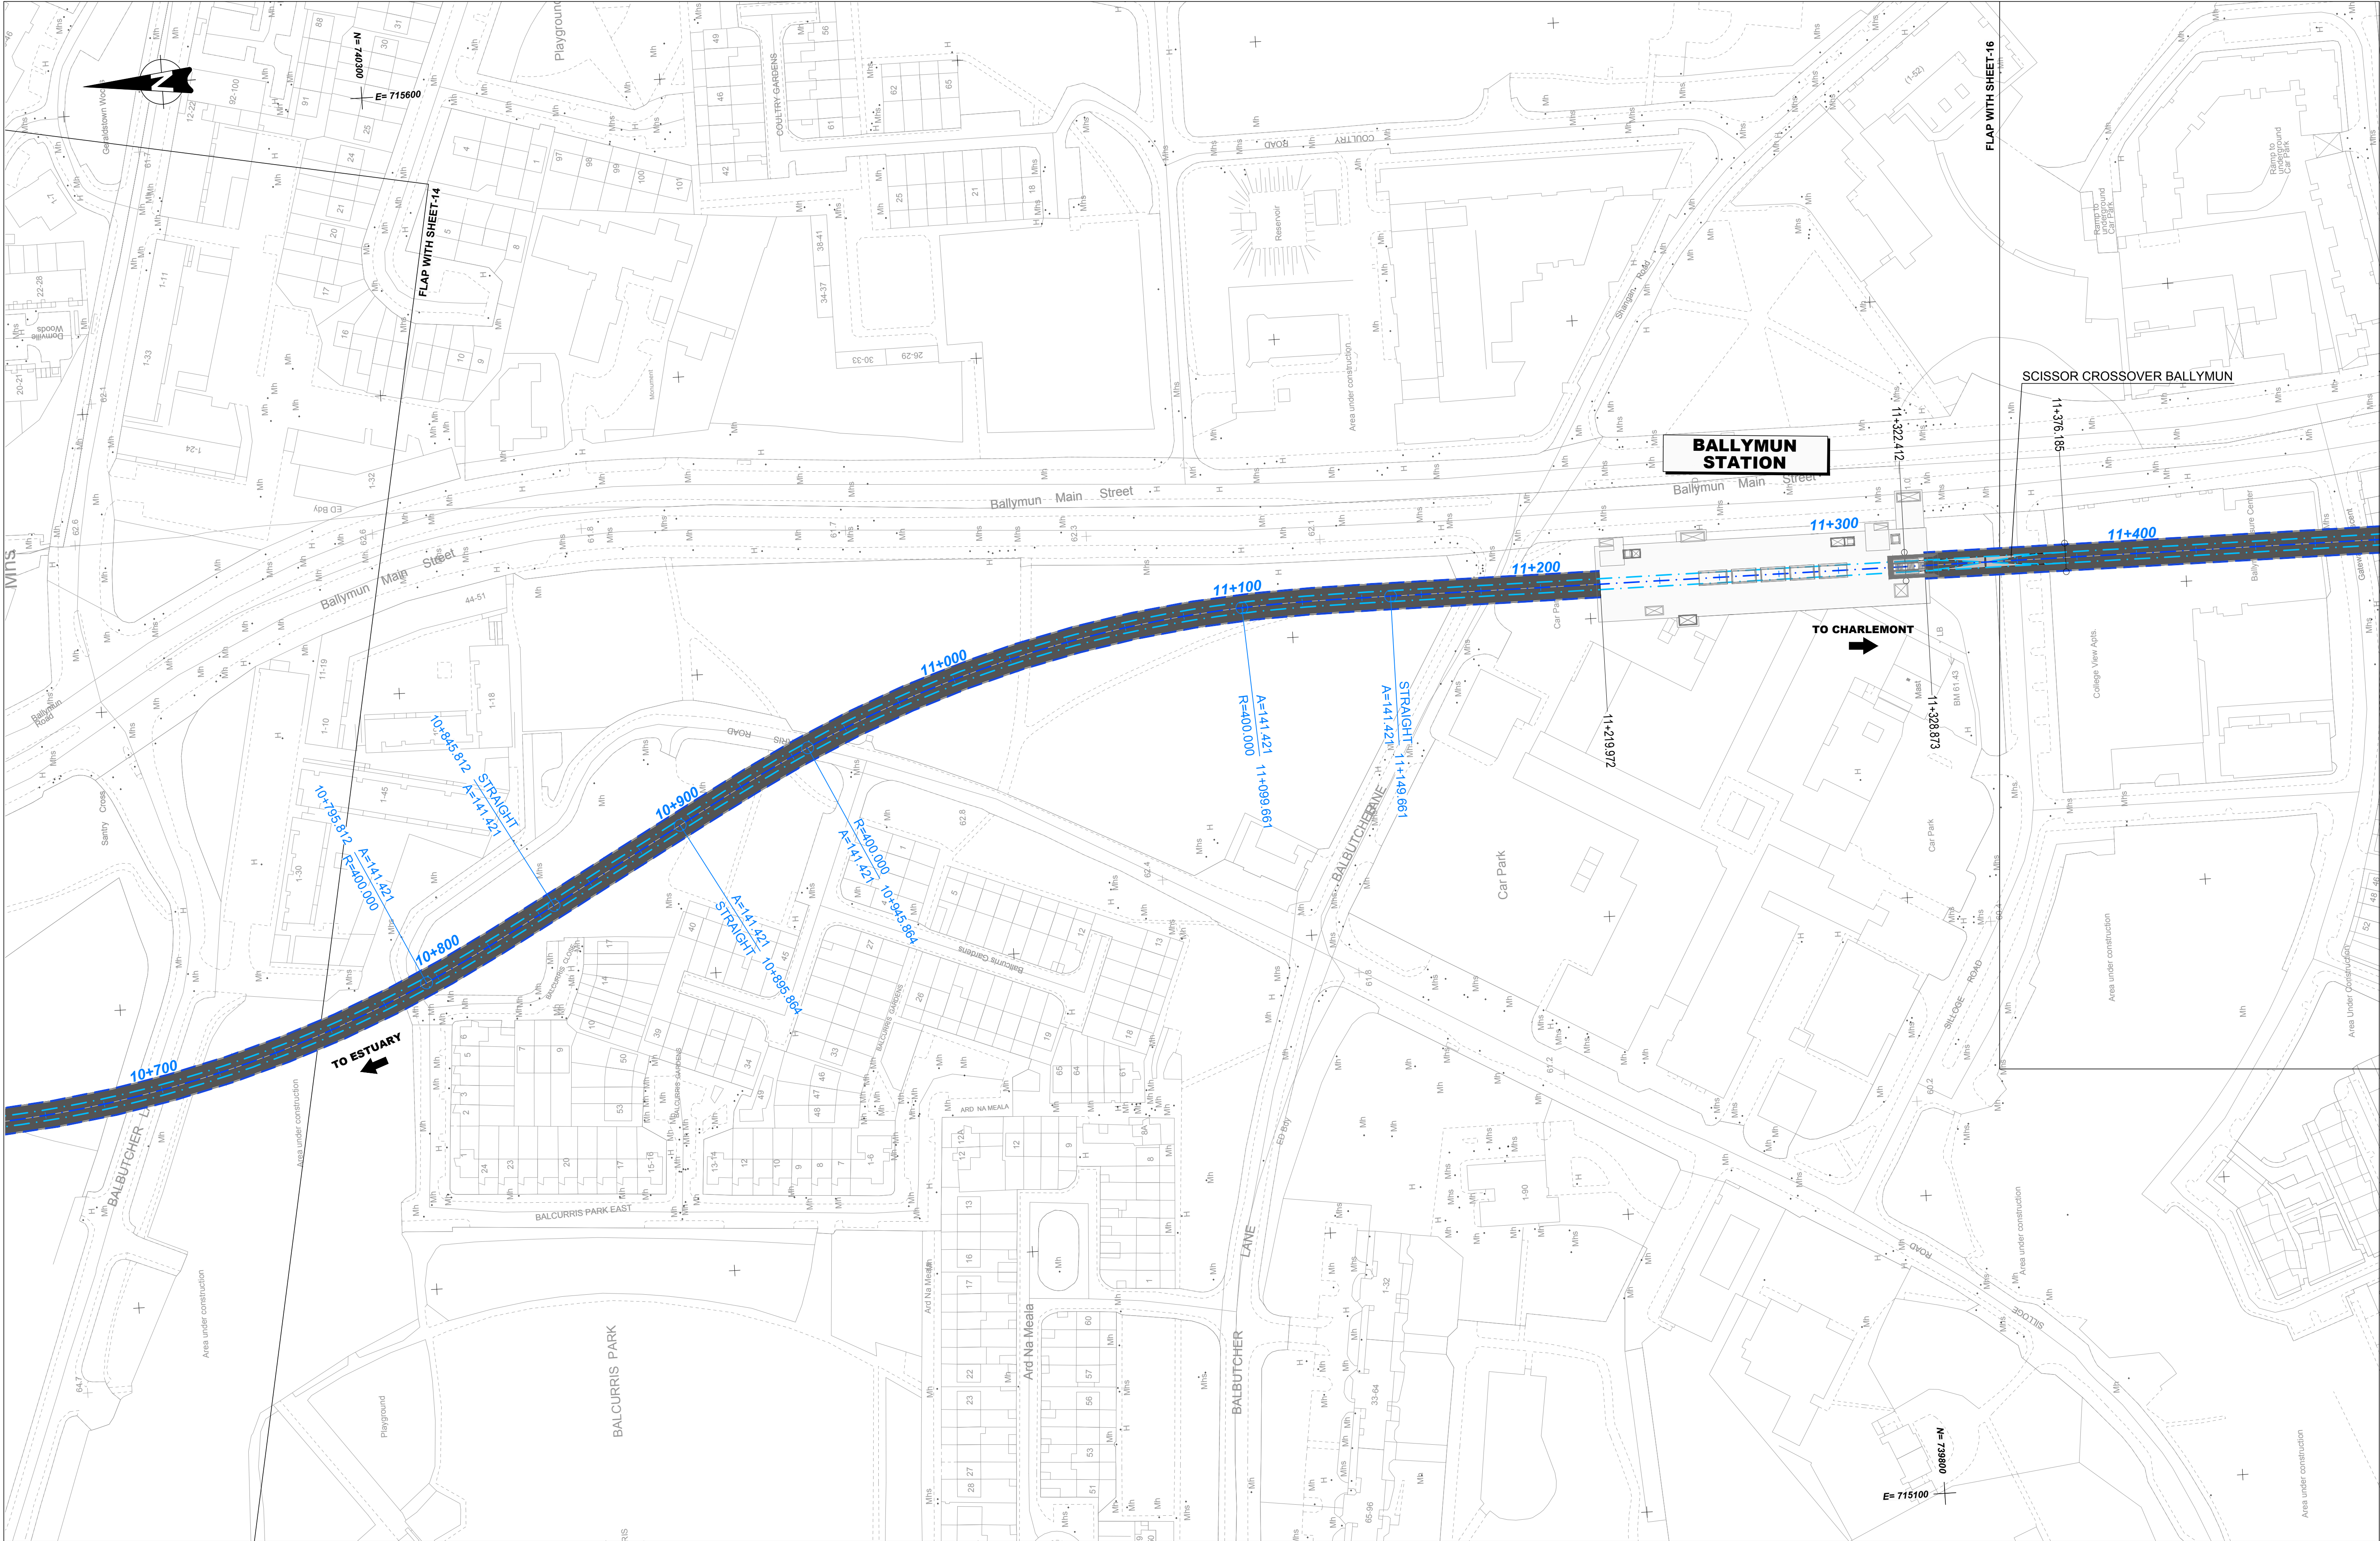

Key Plan		<table><tr><td>P04</td><td>18/06/21</td><td>Preliminary Design Issue</td><td>DT</td><td>RS</td><td>JB</td><td>NC</td></tr><tr><td>P03</td><td>31/03/21</td><td>Preliminary Design</td><td>DT</td><td>RS</td><td>JB</td><td>NC</td></tr><tr><td>P02</td><td>11/12/20</td><td>Final Preliminary Design</td><td>DT</td><td>RS</td><td>JB</td><td>NC</td></tr><tr><td>P01</td><td>18/11/19</td><td>Preliminary Design</td><td>DT</td><td>RS</td><td>JB</td><td>NC</td></tr><tr><td>REV.</td><td>DATE</td><td>DESCRIPTION</td><td>DRAWN BY</td><td>CHECKED BY</td><td>REVIEWED BY</td><td>APPROVED BY</td></tr></table> © National Roads Authority (NRA) 1994-2021. This drawing is confidential and the copyright in it is owned by NRA. This drawing must not be either loaned, copied or otherwise reproduced in whole or in part for any purpose without the prior permission of NRA. Transport Infrastructure Ireland (TII) is an operational name of the National Roads Authority. © Blunsky International Ltd. © Ordnance Survey Ireland 2021 © OSI, NMA, 373. All elevations are in metres and relate to OSI Geoid Model (OSGM02) Malin Head as defined by existing Project Control. All Co-ordinates are in Irish Transverse Mercator Grid (ITM) as defined by OSI active GPS station Tallaght College (TLLG).	P04	18/06/21	Preliminary Design Issue	DT	RS	JB	NC	P03	31/03/21	Preliminary Design	DT	RS	JB	NC	P02	11/12/20	Final Preliminary Design	DT	RS	JB	NC	P01	18/11/19	Preliminary Design	DT	RS	JB	NC	REV.	DATE	DESCRIPTION	DRAWN BY	CHECKED BY	REVIEWED BY	APPROVED BY	Client  Project 	Drawing Title ALIGNMENT PLAN ALIGNMENT PLAN SHEET 15 Drawing Status S4
P04	18/06/21	Preliminary Design Issue	DT	RS	JB	NC																																	
P03	31/03/21	Preliminary Design	DT	RS	JB	NC																																	
P02	11/12/20	Final Preliminary Design	DT	RS	JB	NC																																	
P01	18/11/19	Preliminary Design	DT	RS	JB	NC																																	
REV.	DATE	DESCRIPTION	DRAWN BY	CHECKED BY	REVIEWED BY	APPROVED BY																																	
			Consultant 			Drawing N° ML1-JAI-RTA-ROUT_XX-DR-Y-01015																																	
		Scales Original Size A1 1 : 1000	Sheet 15 of 27																																				