
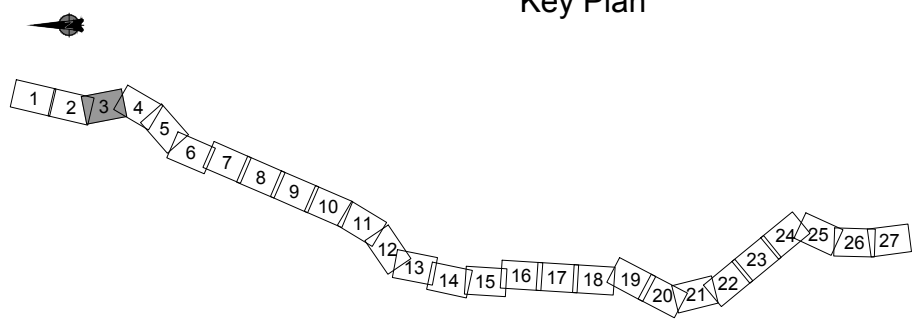
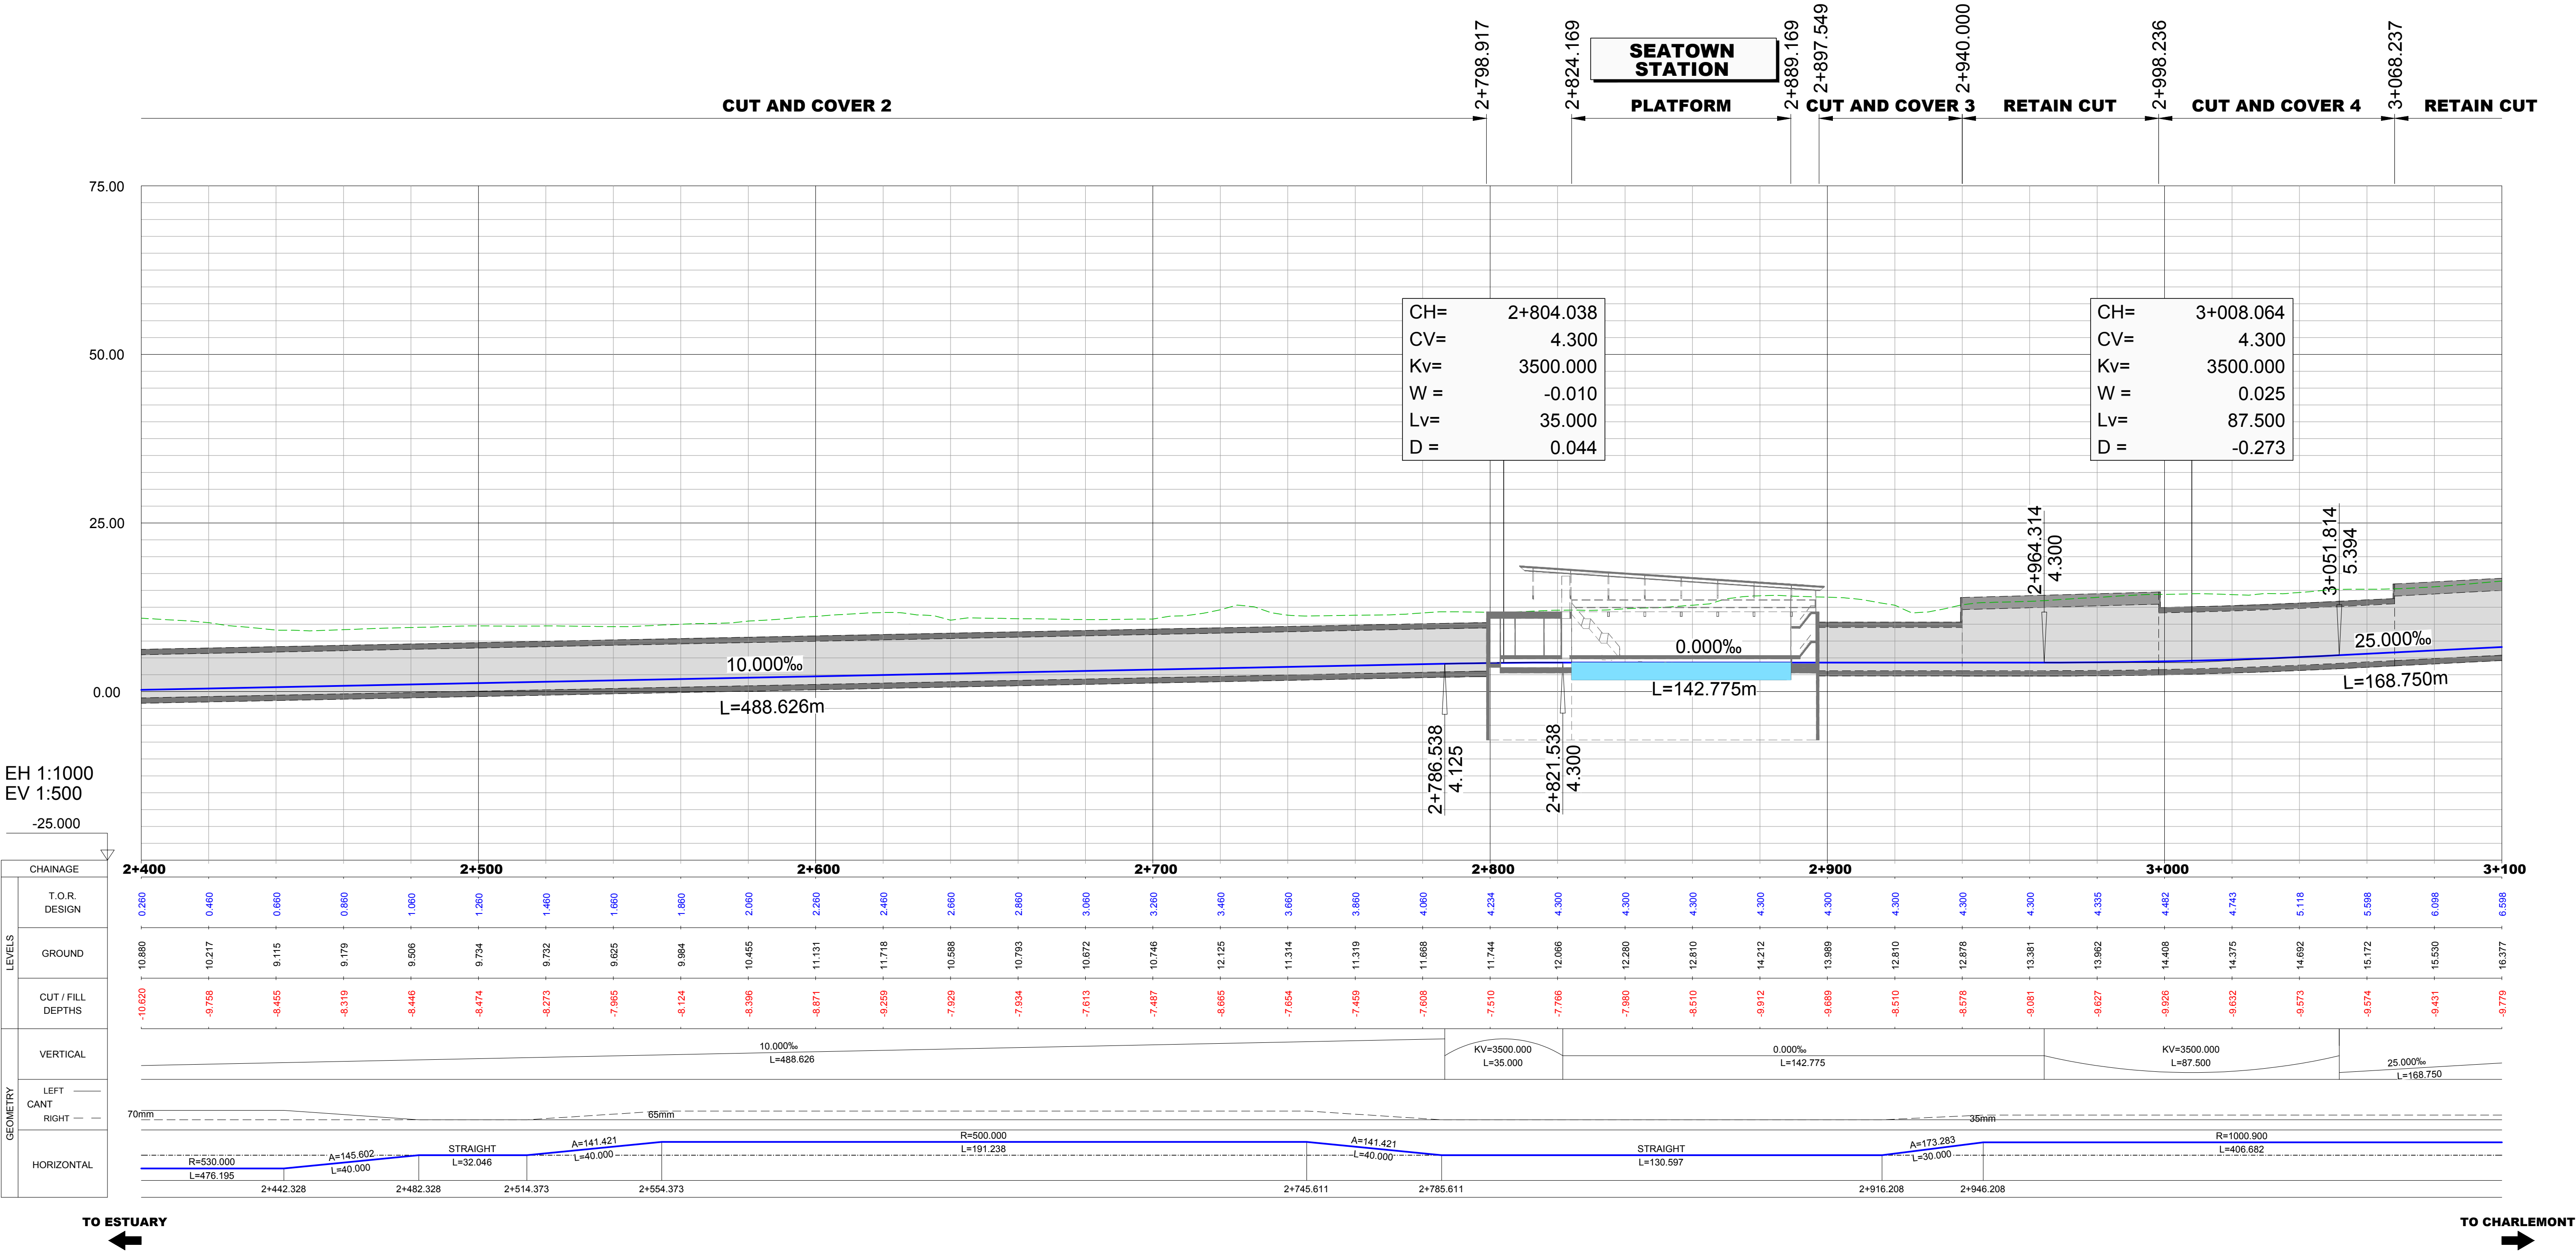


NOTES:

KV= Vertical curve radio (m)
CV= Vertex level (m)
W = Difference between the exit slope minus the entrance slope (‰)
D = External Distance, difference between CV and TOR level (m)

SYMBOLGY:

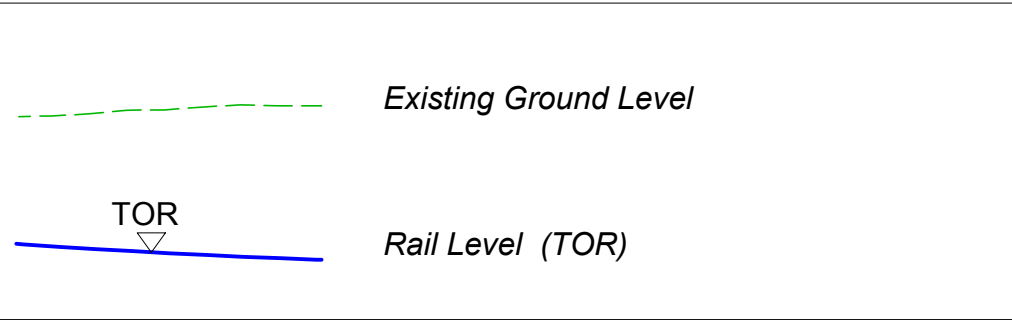

P03	31/03/21	Preliminary Design Issue	DT	RS	JB	NC
P02	11/12/20	Final Preliminary Design	DT	RS	JB	NC
P01	18/11/19	Preliminary Design	DT	RS	JB	NC
REV.	DATE	Description	DRAWN BY	CHECKED BY	REVIEWED BY	APPROVED BY
© National Roads Authority (NRA) 1994-2021. This drawing is confidential and the copyright in it is owned by NRA. This drawing must not be either loaned, copied or otherwise reproduced in whole or in part or used for any purpose without the prior permission of NRA. Transport Infrastructure Ireland (TII) is an operational name of the National Roads Authority. © Bluesky International Ltd. © Ordnance Survey Ireland 2021/ OSI_NMA_273. All elevations are in metres and relate to OSI Geoid Model (OSGM02) Main Head as defined by existing Project Control. All Co-ordinates are in Irish Transverse Mercator Grid (ITM) as defined by OSI active GPS station Tallaght College (TLTG).						

Client

Project

Consultant

Client Logo: TII, NTA

Project Logo: METROLINK

Consultant Logo: JACOBS, IDOM

Drawing Title	ALIGNMENT VERTICAL PROFILES ALIGNMENT VERTICAL PROFILES SHEET 3	Drawing Status	S4
Drawing N°	ML1-JAI-RTA-ROUT_XX-DR-Y-02003		
Scales Original Size A1	H 1:1000 V 1:500	Sheet	3 of 27