
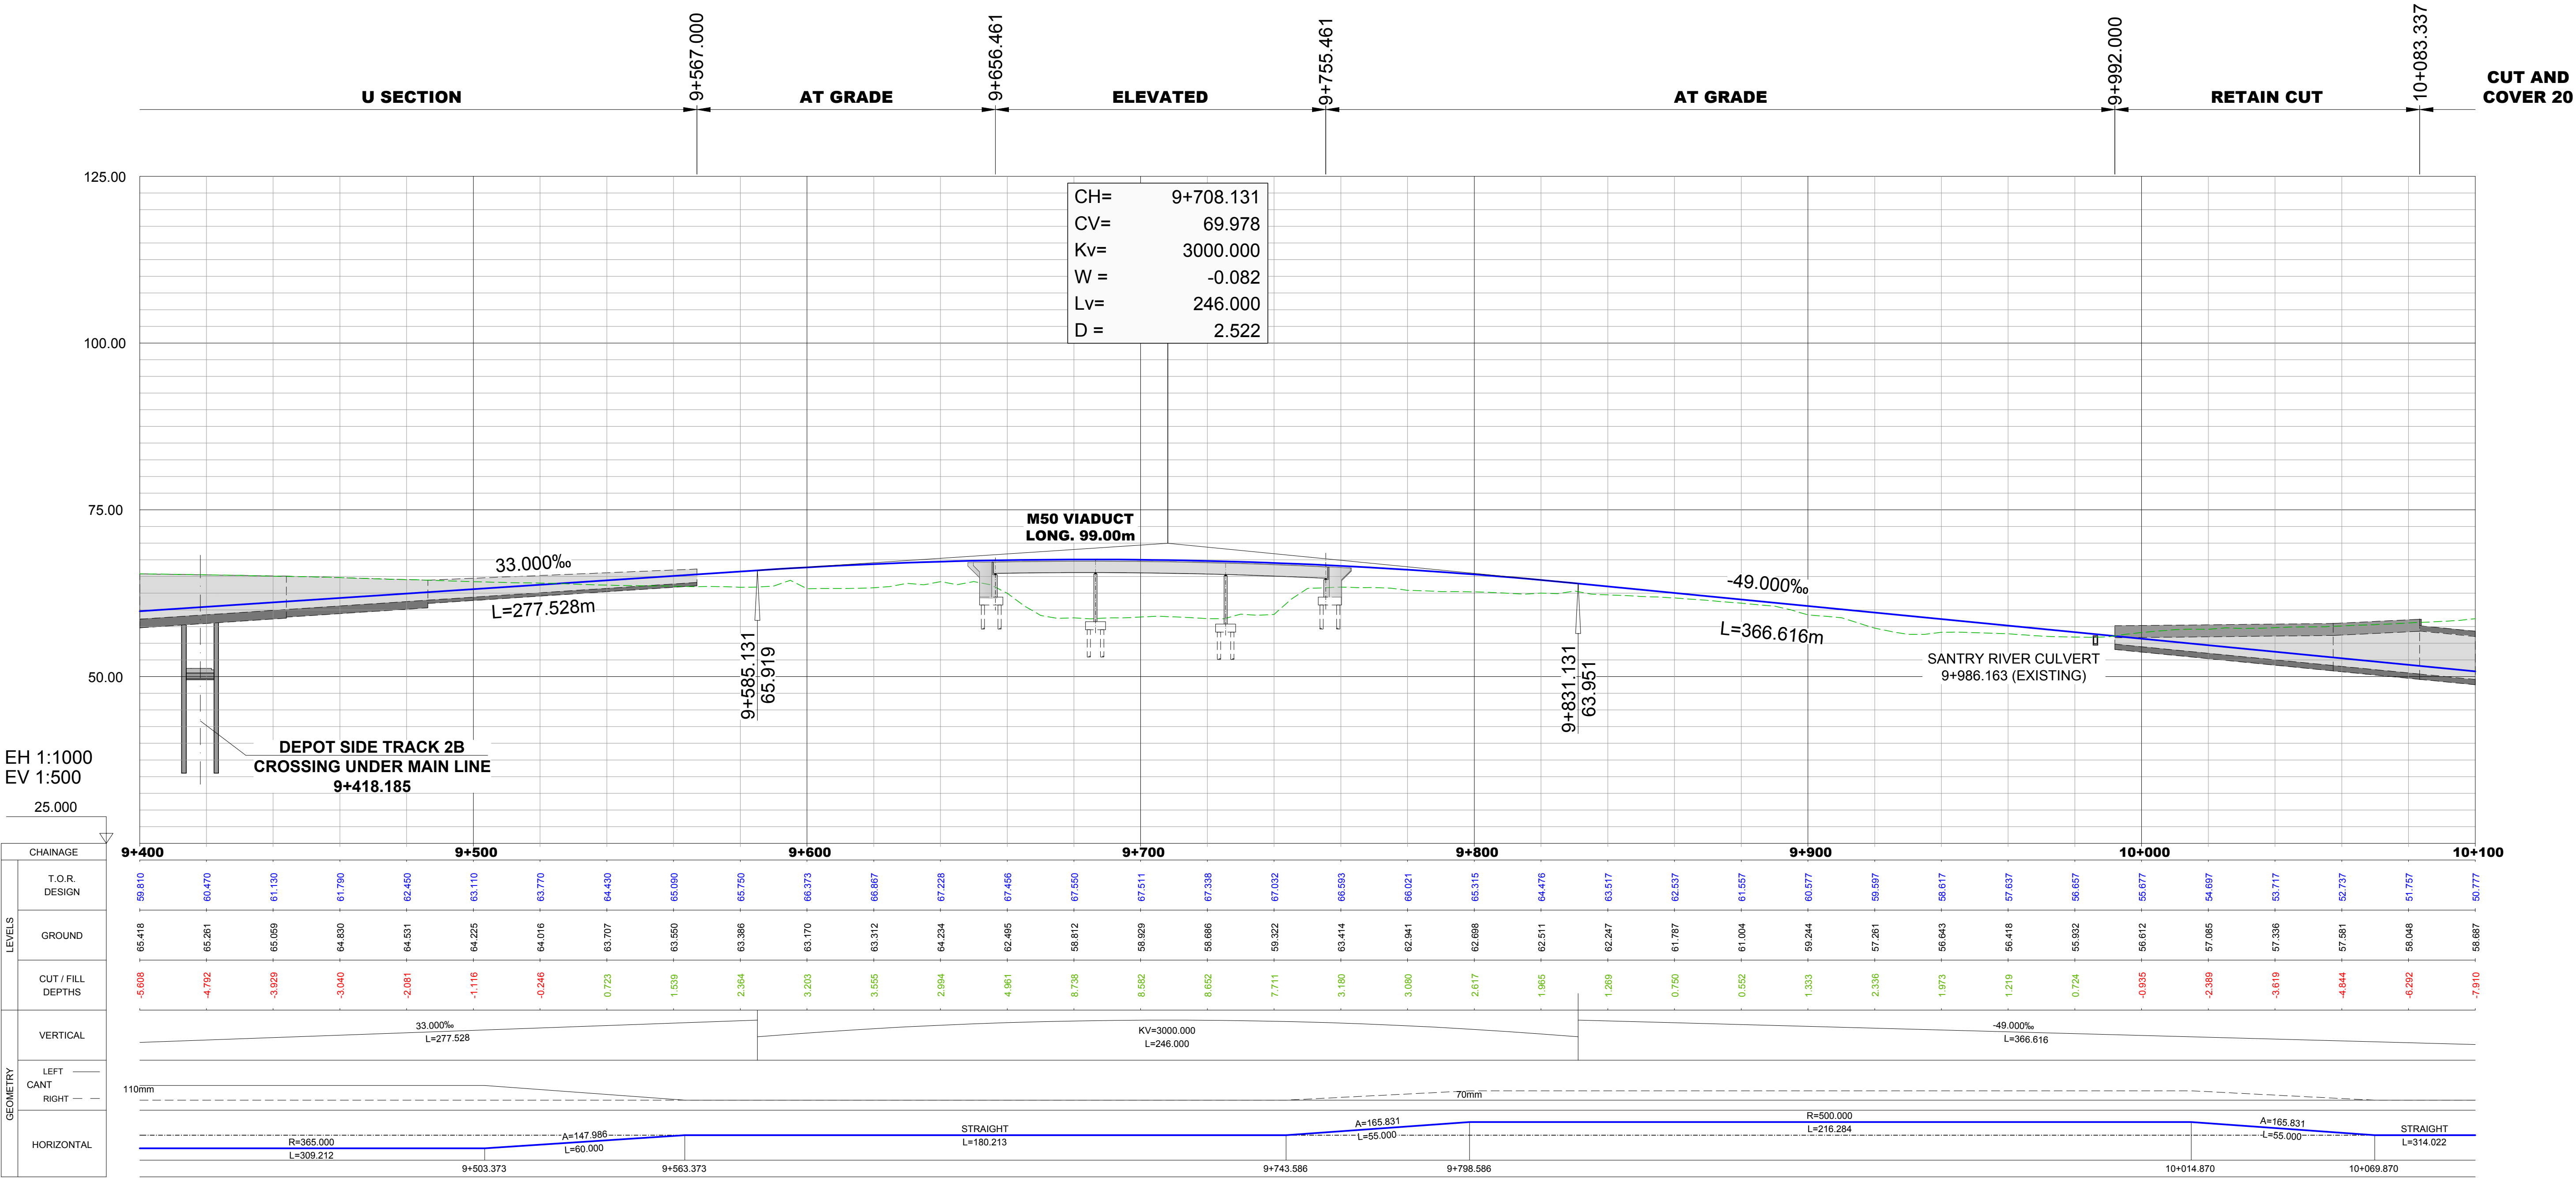


NOTES:
KV= Vertical curve radio (m)
CV= Vertex level (m)
W = Difference between the exit slope minus the entrance slope (‰)
D = External Distance, difference between CV and TOR level (m)

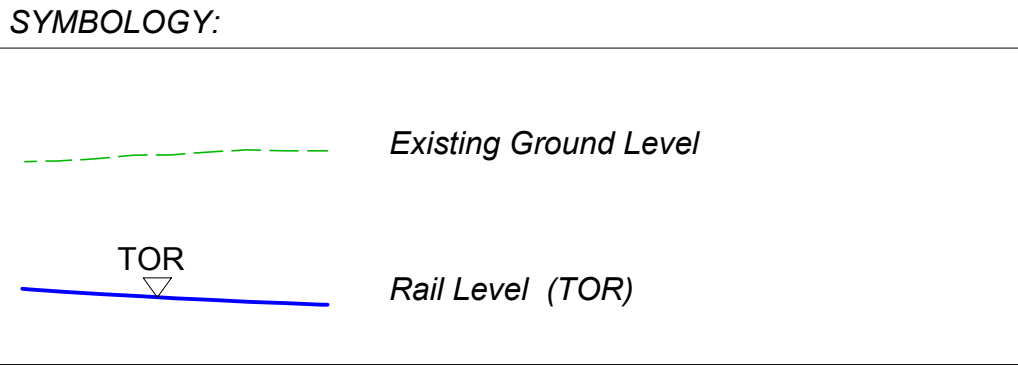


EH 1:1000
EV 1:500

CHAINAGE		9+400	9+500	9+600	9+700	9+800	9+900	10+000	10+100
LEVELS	T.O.R. DESIGN	59.610	60.470	61.130	61.790	62.450	63.110	63.770	64.430
	GROUND	65.418	65.261	65.059	64.830	64.531	64.225	64.016	63.707
CUT / FILL DEPTHS		-5.808	-4.792	-3.929	-3.040	-2.081	-1.116	-0.246	0.723
VERTICAL									
CANT	LEFT								
	RIGHT								
HORIZONTAL									

TO ESTUARY
←

TO CHARLEMONT
→

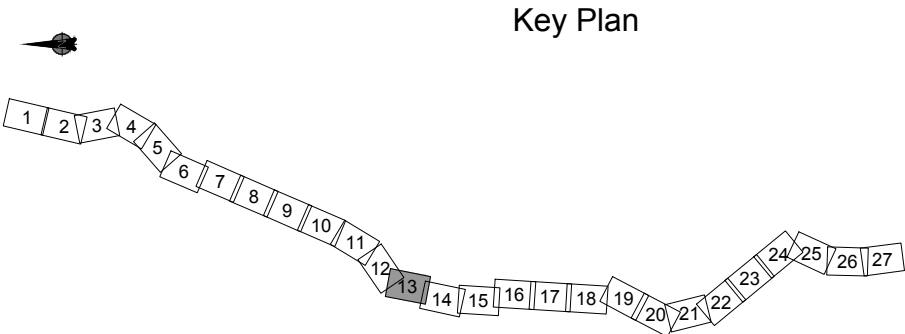

P04	31/03/21	Preliminary Design Issue	DT	RS	JB	NC
P03	11/12/20	Final Preliminary Design	DT	RS	JB	NC
P02	05/12/19	Preliminary Design	DT	RS	JB	NC
P01	18/11/19	Preliminary Design	DT	RS	JB	NC
REV.	DATE	Description	DRAWN BY	CHECKED BY	REVIEWED BY	APPROVED BY
© National Roads Authority (NRA) 1994-2021. This drawing is confidential and the copyright in it is owned by NRA. This drawing must not be either loaned, copied or otherwise reproduced in whole or in part or used for any purpose without the prior permission of NRA. Transport Infrastructure Ireland (TII) is an operational name of the National Roads Authority. © Bluesky International Ltd. © Ordnance Survey Ireland 2021/ OSI_NMA_273. All elevations are in metres and relate to OSI Geoid Model (OSGM02) Main Head as defined by existing Project Control. All Co-ordinates are in Irish Transverse Mercator Grid (ITM) as defined by OSI active GPS station Tallaght College (TLLG).						

Client

Project

Consultant

Drawing Title	Drawing Status
ALIGNMENT VERTICAL PROFILES ALIGNMENT VERTICAL PROFILES SHEET 13	S4
Drawing N°	ML1-JAI-RTA-ROUT_XX-DR-Y-02013
Scales Original Size A1 H 1:1000 V 1:500	Sheet 13 of 27