
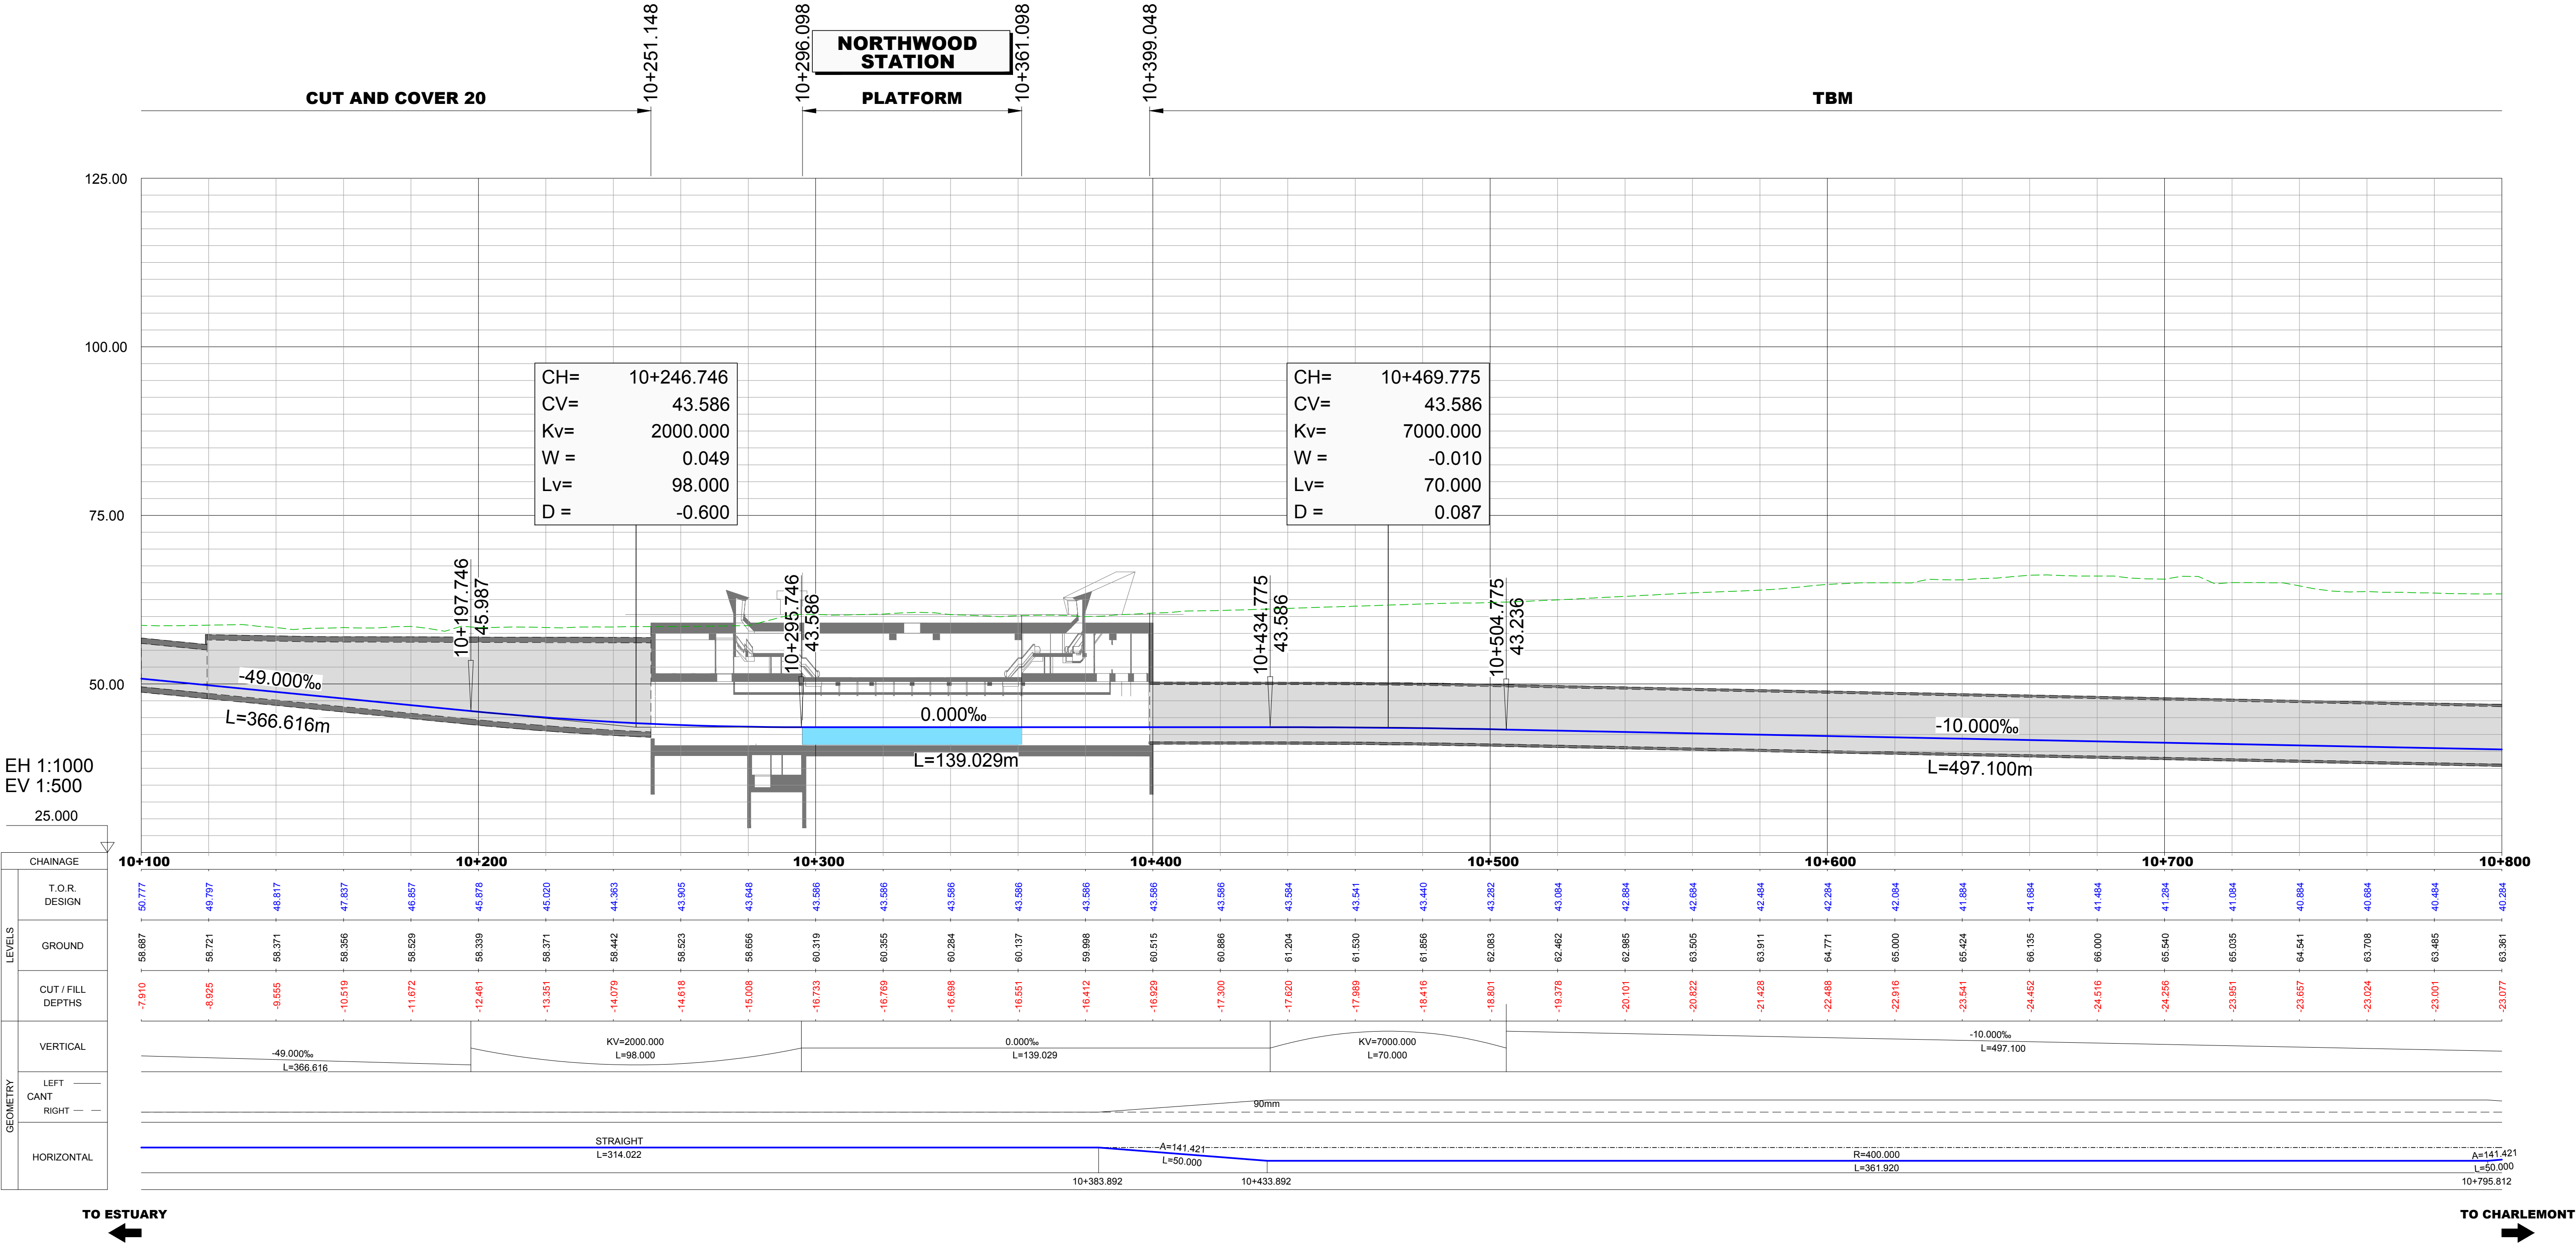


NOTES:
KV= Vertical curve radio (m)
CV= Vertex level (m)
W= Difference between the exit slope minus the entrance slope (‰)
D = External Distance, difference between CV and TOR level (m)

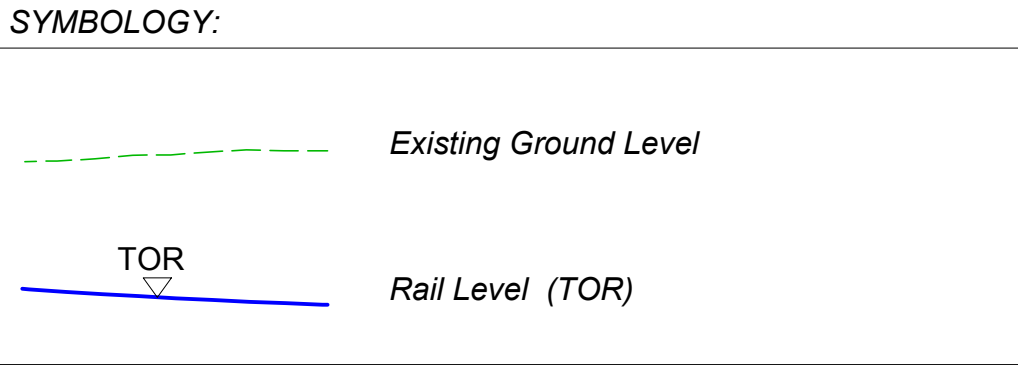


EH 1:1000
EV 1:500

CHAINAGE		10+100					10+200					10+300					10+400					10+500					10+600					10+700					10+800				
LEVELS	T.O.R. DESIGN	50.777					49.797					48.817					47.837					46.857					45.877					44.897					43.917				
	GROUND	58.687					58.721					58.371					58.356					58.529					58.529					58.339					58.371				
GEOMETRY	CUT / FILL DEPTHS	-7.910					-8.925					-9.555					-10.519					-11.672					-12.461					-13.351					-14.079				
	VERTICAL	
	LEFT CANT	
	HORIZONTAL	

TO ESTUARY

TO CHARLEMONT

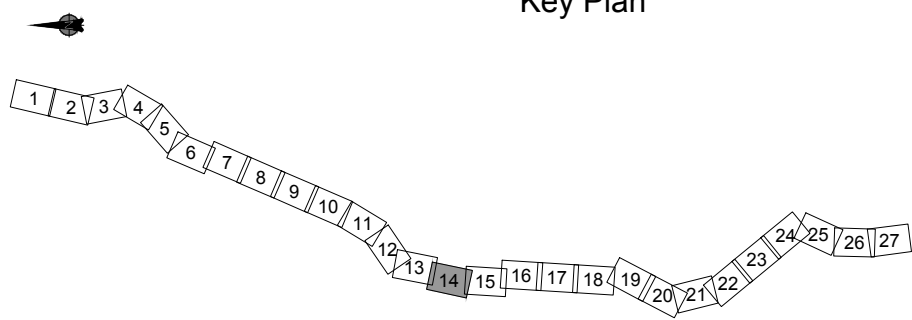

P04	31/03/21	Preliminary Design Issue	DT	RS	JB	NC
P03	11/12/20	Final Preliminary Design	DT	RS	JB	NC
P02	05/12/19	Preliminary Design	DT	RS	JB	NC
P01	18/11/19	Preliminary Design	DT	RS	JB	NC
REV.	DATE	Description	DRAWN BY	CHECKED BY	REVIEWED BY	APPROVED BY
© National Roads Authority (NRA) 1994-2021. This drawing is confidential and the copyright in it is owned by NRA. This drawing must not be either loaned, copied or otherwise reproduced in whole or in part or used for any purpose without the prior permission of NRA, Transport Infrastructure Ireland (TII) is an operational name of the National Roads Authority. © Bluesky International Ltd. © Ordnance Survey Ireland 2021/ OSI_NMA_273. All elevations are in metres and relate to OSI Geoid Model (OSGM02) Main Head as defined by existing Project Control. All Co-ordinates are in Irish Transverse Mercator Grid (ITM) as defined by OSI active GPS station Tallaght College (TLTG).						

Client

Consultant

Project

METROLINK

Drawing Title	Drawing Status
ALIGNMENT VERTICAL PROFILES ALIGNMENT VERTICAL PROFILES SHEET 14	S4
Drawing N°	ML1-JAI-RTA-ROUT_XX-DR-Y-02014
Scales Original Size A1 H 1:1000 V 1:500	Sheet 14 of 27